




Rear Elevation



Side Elevation

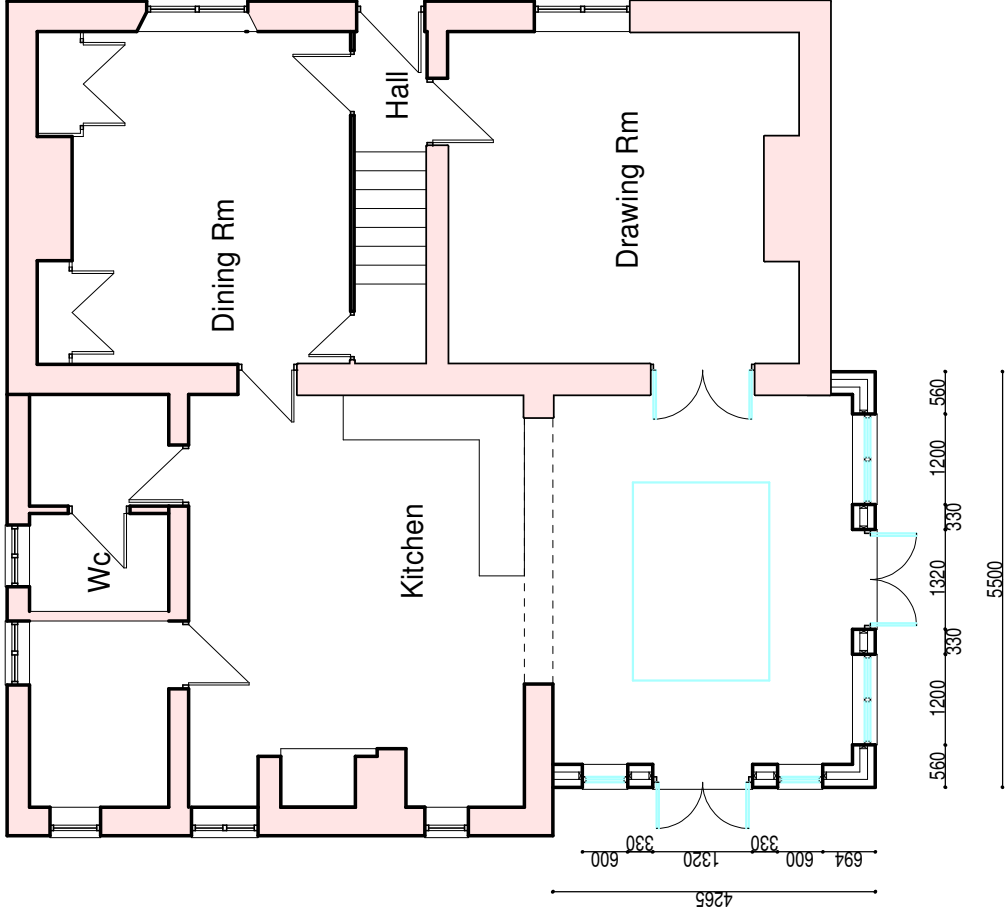

Floor Plan