


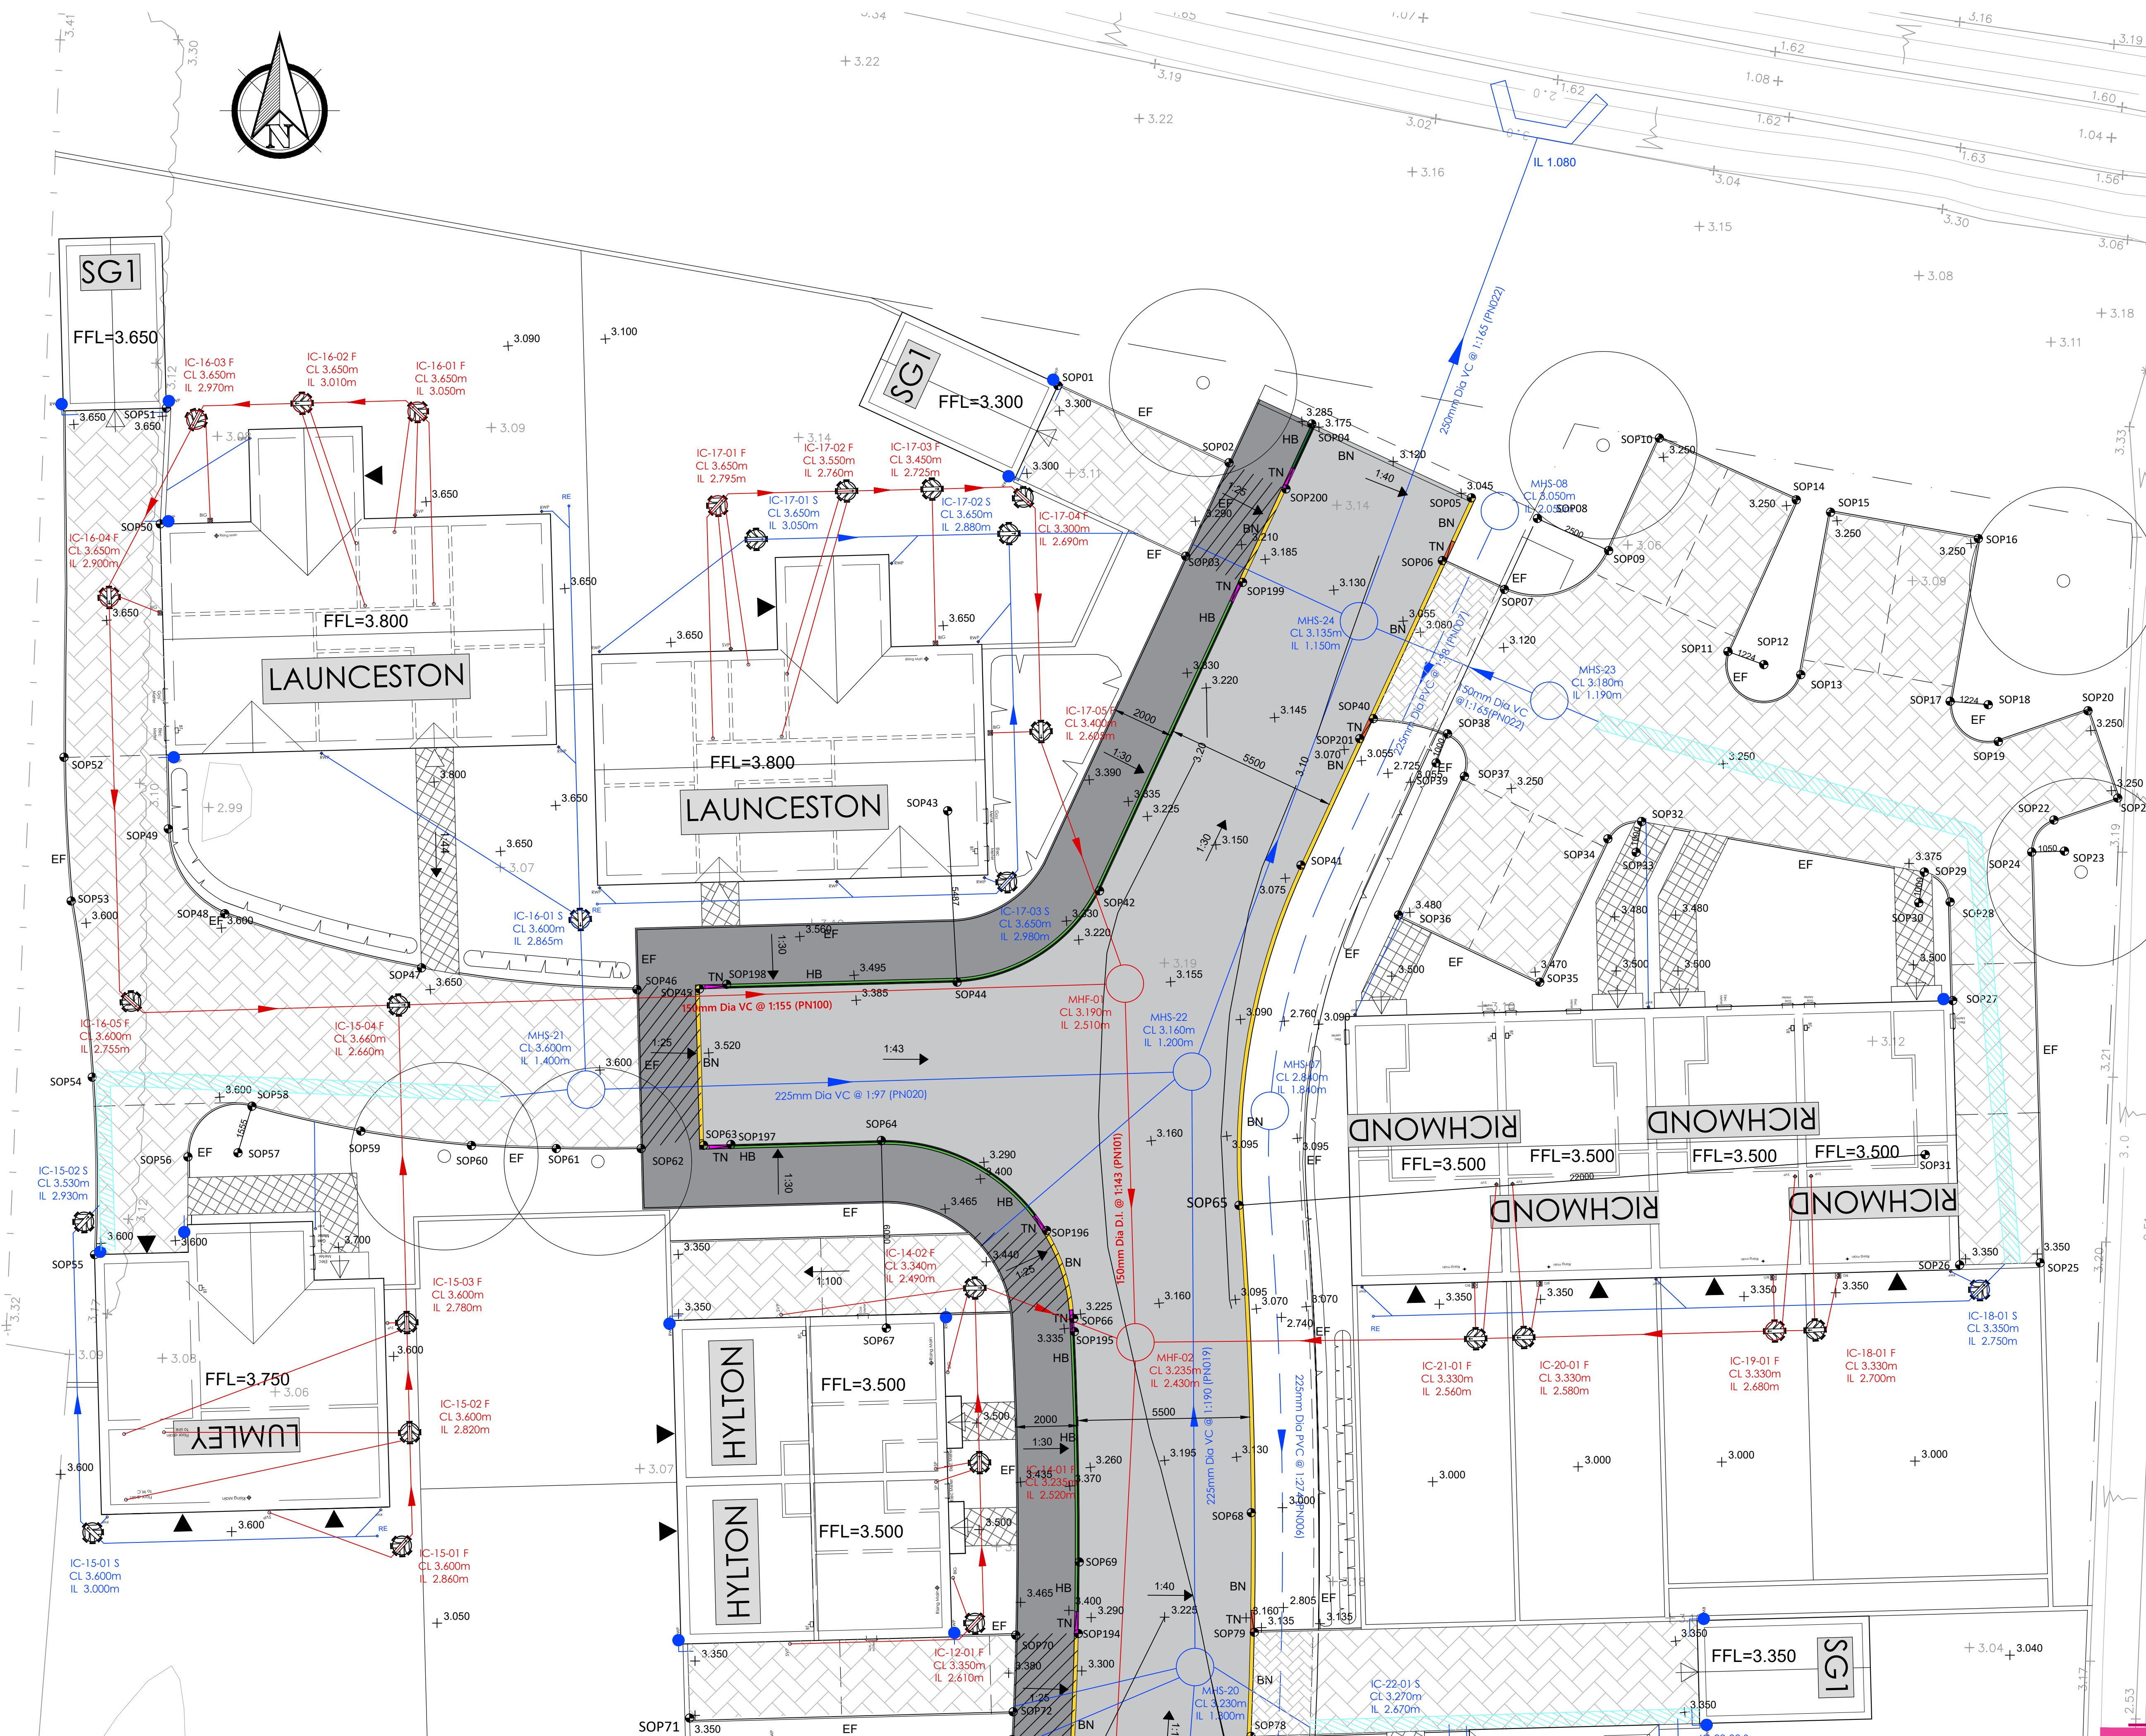

Do not scale directly from this drawing. All discrepancies are to be brought to the attention of the below office.

The copyright to this drawing is owned by studio 11 architecture.

The General Contractor is to check all dimensions on site and report discrepancies to the designer.

The details and information shown hereon relating to existing underground drains, main services, cables, etc., and existing structural details, are as obtained by normal survey observation method. Although all reasonable effort has been made, no guarantee can be made or given for the completeness or accuracy of this information.

KEY

HB- HALF BATTERED KERB
BN- BULLNOSE KERB
TN- TRANSITION KERB
EF- EDGING OF FOOTPATH

Private Drives
Permeable Paving

Carriageway
Construction

Footpath
Construction

Paving Slabs to
Landscaping drawings

Existing Level

Proposed Level

Vehicular crossing
Tarmac

Vehicular crossing
Non Permeable Paving

Manhole for adoption
with backdrop

Storm Water Manhole
for adoption

Foul Water Manhole
for adoption

Foul Water Private
inspection chamber

Storm Water Private
inspection chamber

Foul Water Pipeline

Storm Water Pipeline

Unless labeled otherwise pipes to be 100mm with gradient to suit

Setting Out Points

Sub-base trench
channel

Perforated pipe

Discharging Point
from sub-base

RWP discharges to
Driveway

RWP discharges
sub-base

07.03.2019 ZEK General amendments.

REVISION DATE DRAWN DESCRIPTION

STUDIO11 architecture

THE BOATHOUSE, HARBOUR SQUARE,
NENE PARADE, WISBECH,
CAMBRIDGESHIRE, PE13 3BH

T: 01945 467339
E: design@studio11architecture.co.uk
W: www.studio11architecture.co.uk

CLIENT Seagate Homes Ltd

PROJECT Residential development off Station
Road, Surfleet

DRAWING Engineering Layout (Sheet 1 of 4)

DRAWN ZEK PROJECT DESIGNER TBP PROJECT DIRECTOR KB

DATE 07.03.2019 SCALE 1:100 PAPER SIZE A1

DRAWING NUMBER 428.RS.100

Working in partnership with Ralph Charman Associates & Eleven Consultants