
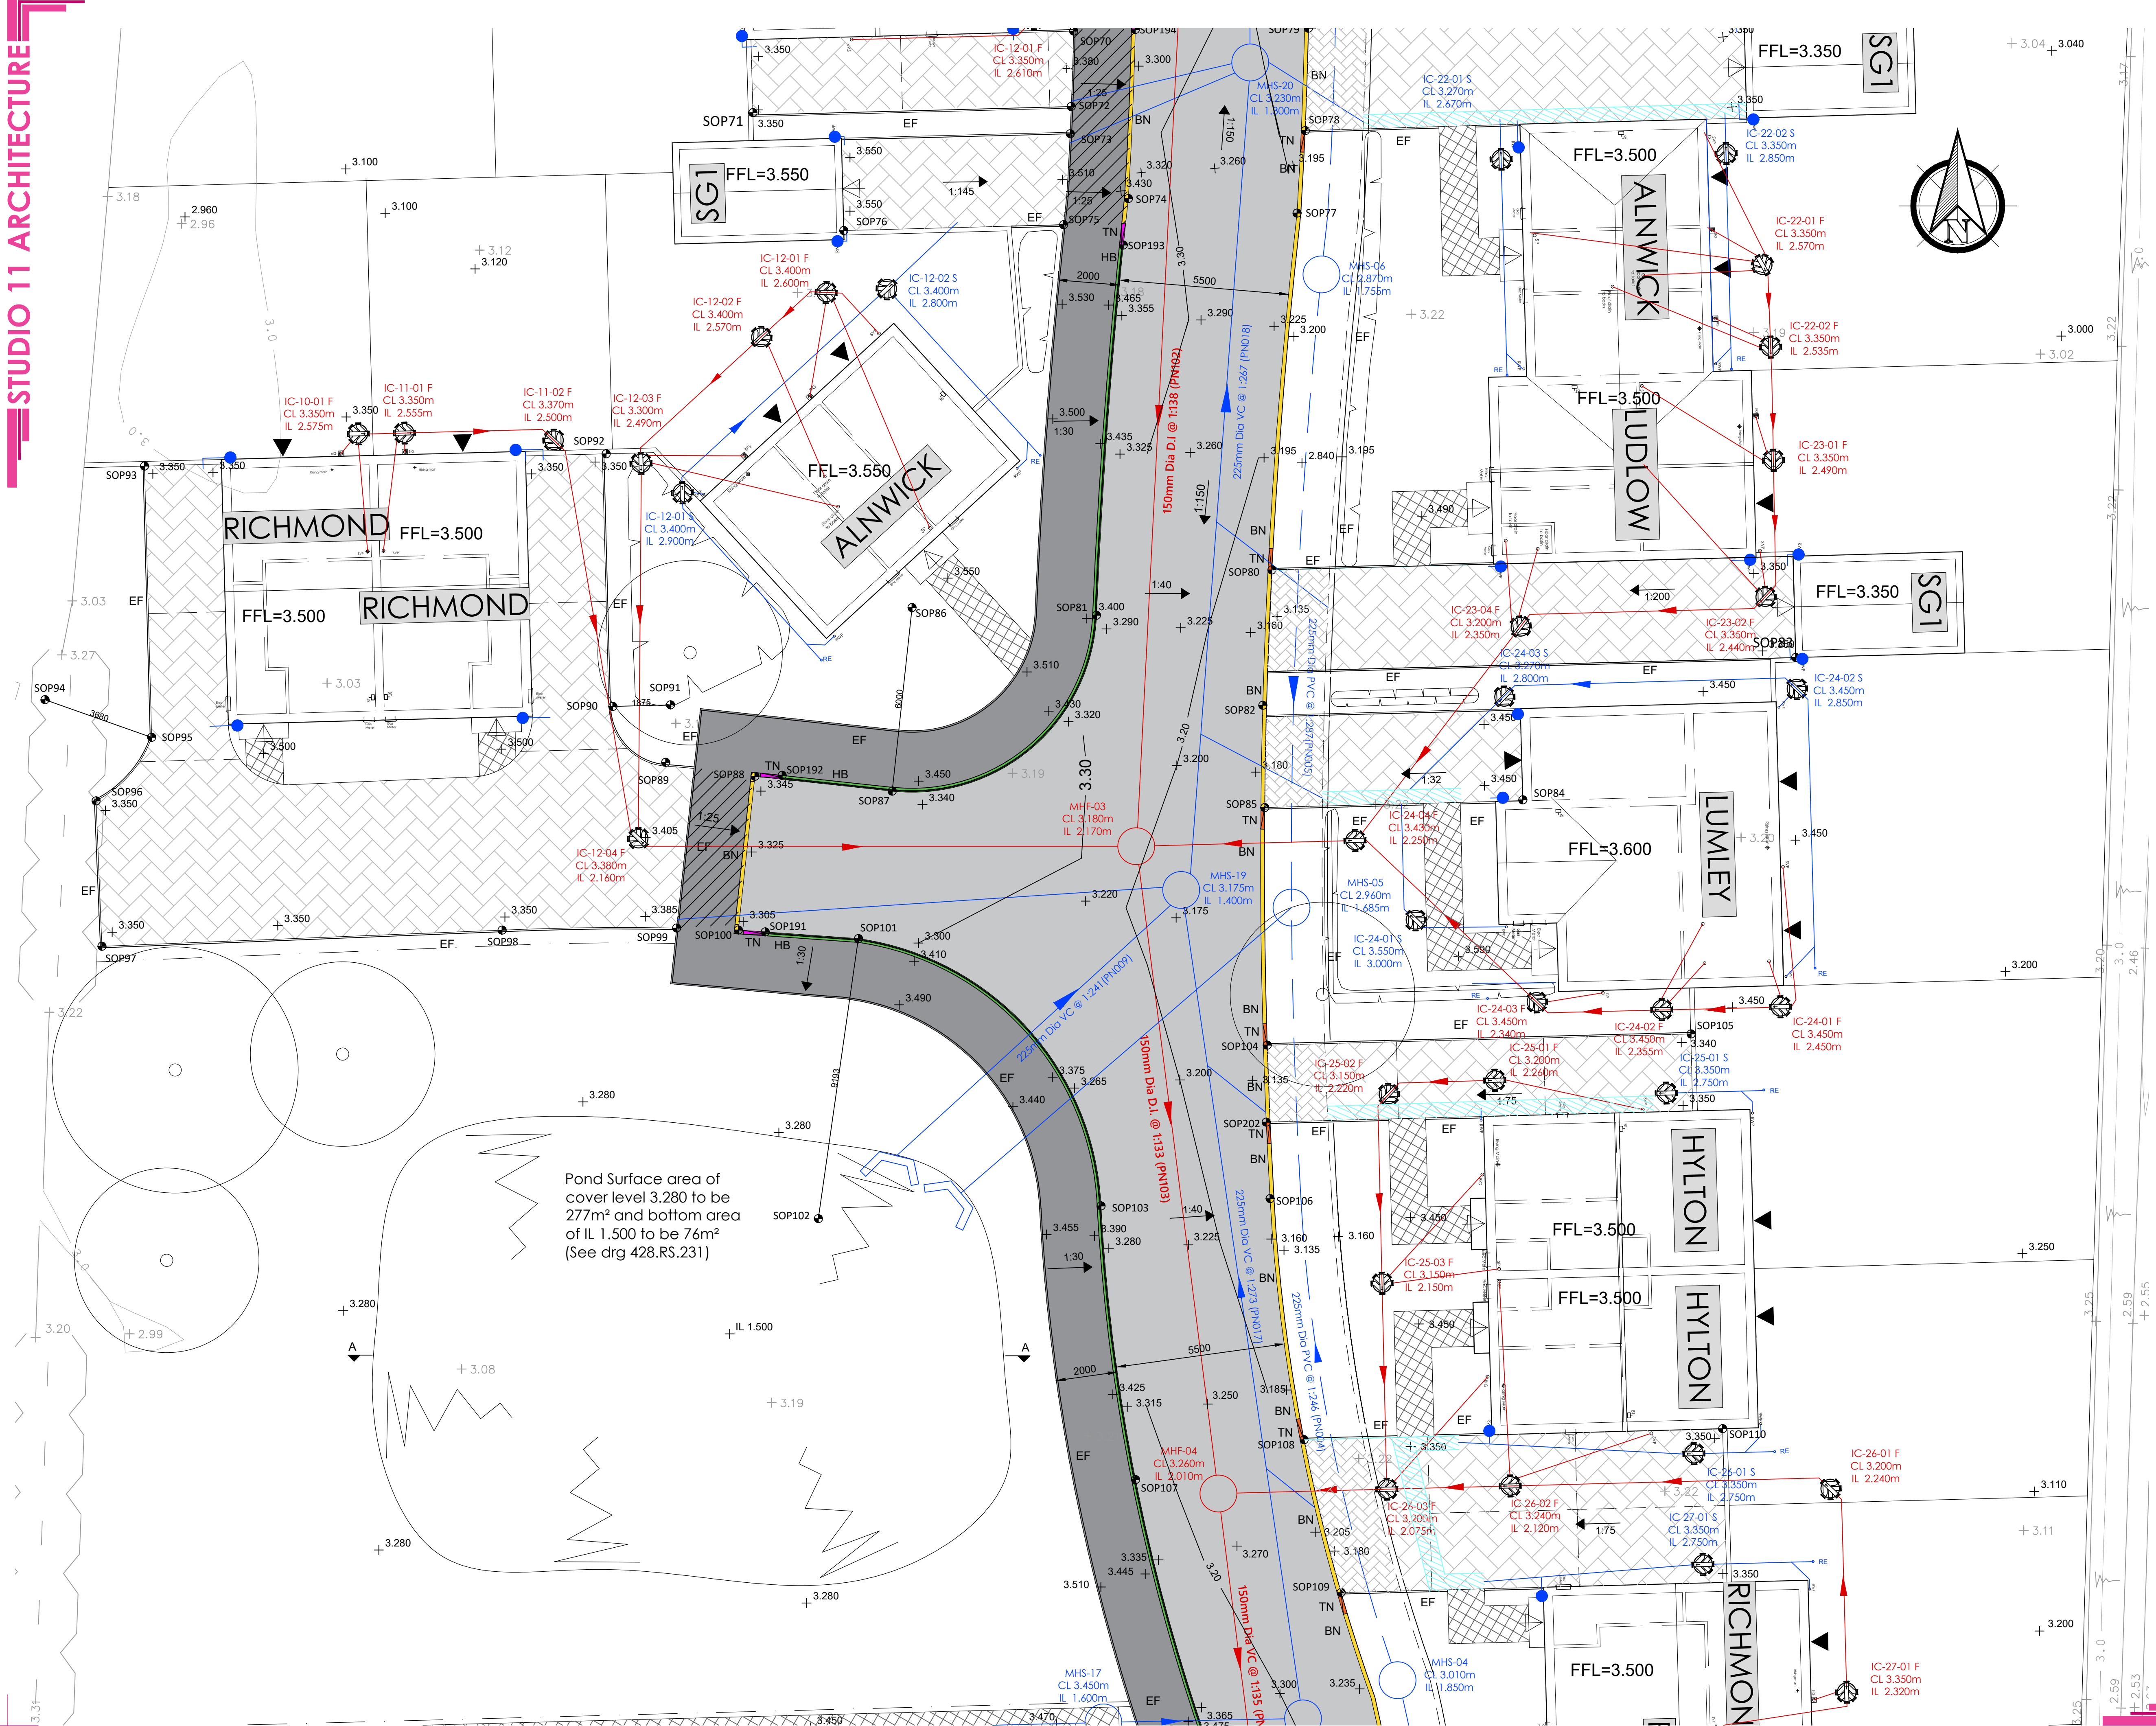


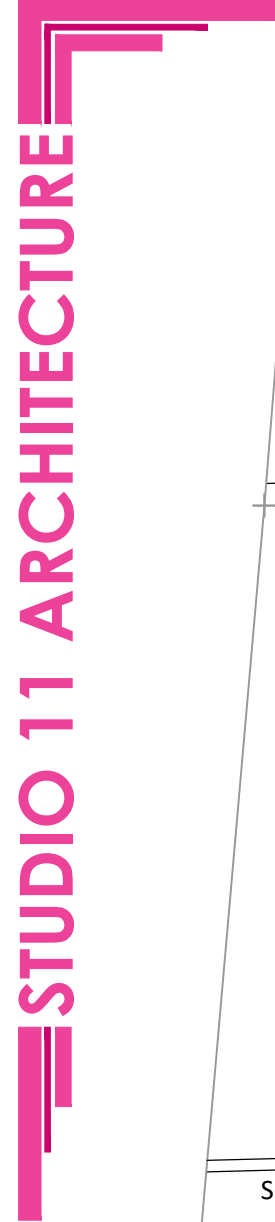

Do not scale directly from this drawing. All discrepancies are to be brought to the attention of the below office.

The copyright to this drawing is owned by studio 11 architecture.

The General Contractor is to check all dimensions on site and report discrepancies to the designer.

The details and information shown hereon relating to existing underground drains, main services, cables, etc., and existing structural details, are as obtained by normal survey observation method. Although all reasonable effort has been made, no guarantee can be made or given for the completeness or accuracy of this information.

KEY

- HB- HALF BATTERED KERB
- BN- BULLNOSE KERB
- TN- TRANSITION KERB
- EF- EDGING OF FOOTPATH

Private Drives

Permeable Paving

Carriageway

Construction

Footpath

Construction

Paving Slabs to

Landscaping drawings

Existing Level

Proposed Level

Vehicular crossing

Tarmac

Vehicular crossing

Non Permeable Paving

Manhole for adoption

with backdrop

Storm Water Manhole

for adoption

Foul Water Manhole

for adoption

Foul Water Private

inspection chamber

Storm Water Private

inspection chamber

Foul Water Pipeline

Storm Water Pipeline

Unless labeled otherwise pipes to be 100mm with gradient to suit

Setting Out Points

Sub-base trench

channel

Perforated pipe

Discharging Point

from sub-base

RWP discharges to

Driveway

RWP discharges

sub-base

07.03.2019 ZEK General amendments

REVISION DATE DRAWN DESCRIPTION

STUDIO 11

architecture

THE BOATHOUSE, HARBOUR SQUARE,

NENE PARADE, WISBECH,

CAMBRIDGESHIRE, PE13 3BH

T: 01945 467339

E: design@studio11architecture.co.uk

W: www.studio11architecture.co.uk

CLIENT Seagate Homes Ltd

PROJECT Residential development off Station

Road, Surfleet

DRAWING Engineering Layout (Sheet 2 of 4)

DRAWN ZEK

PROJECT DESIGNER TBP

PROJECT DIRECTOR KB

DATE 07.03.2019

SCALE 1:100

PAPER SIZE A1

DRAWING NUMBER

428.RS.101

Working in partnership with Ralph Charman Associates & Eleven Consultants