
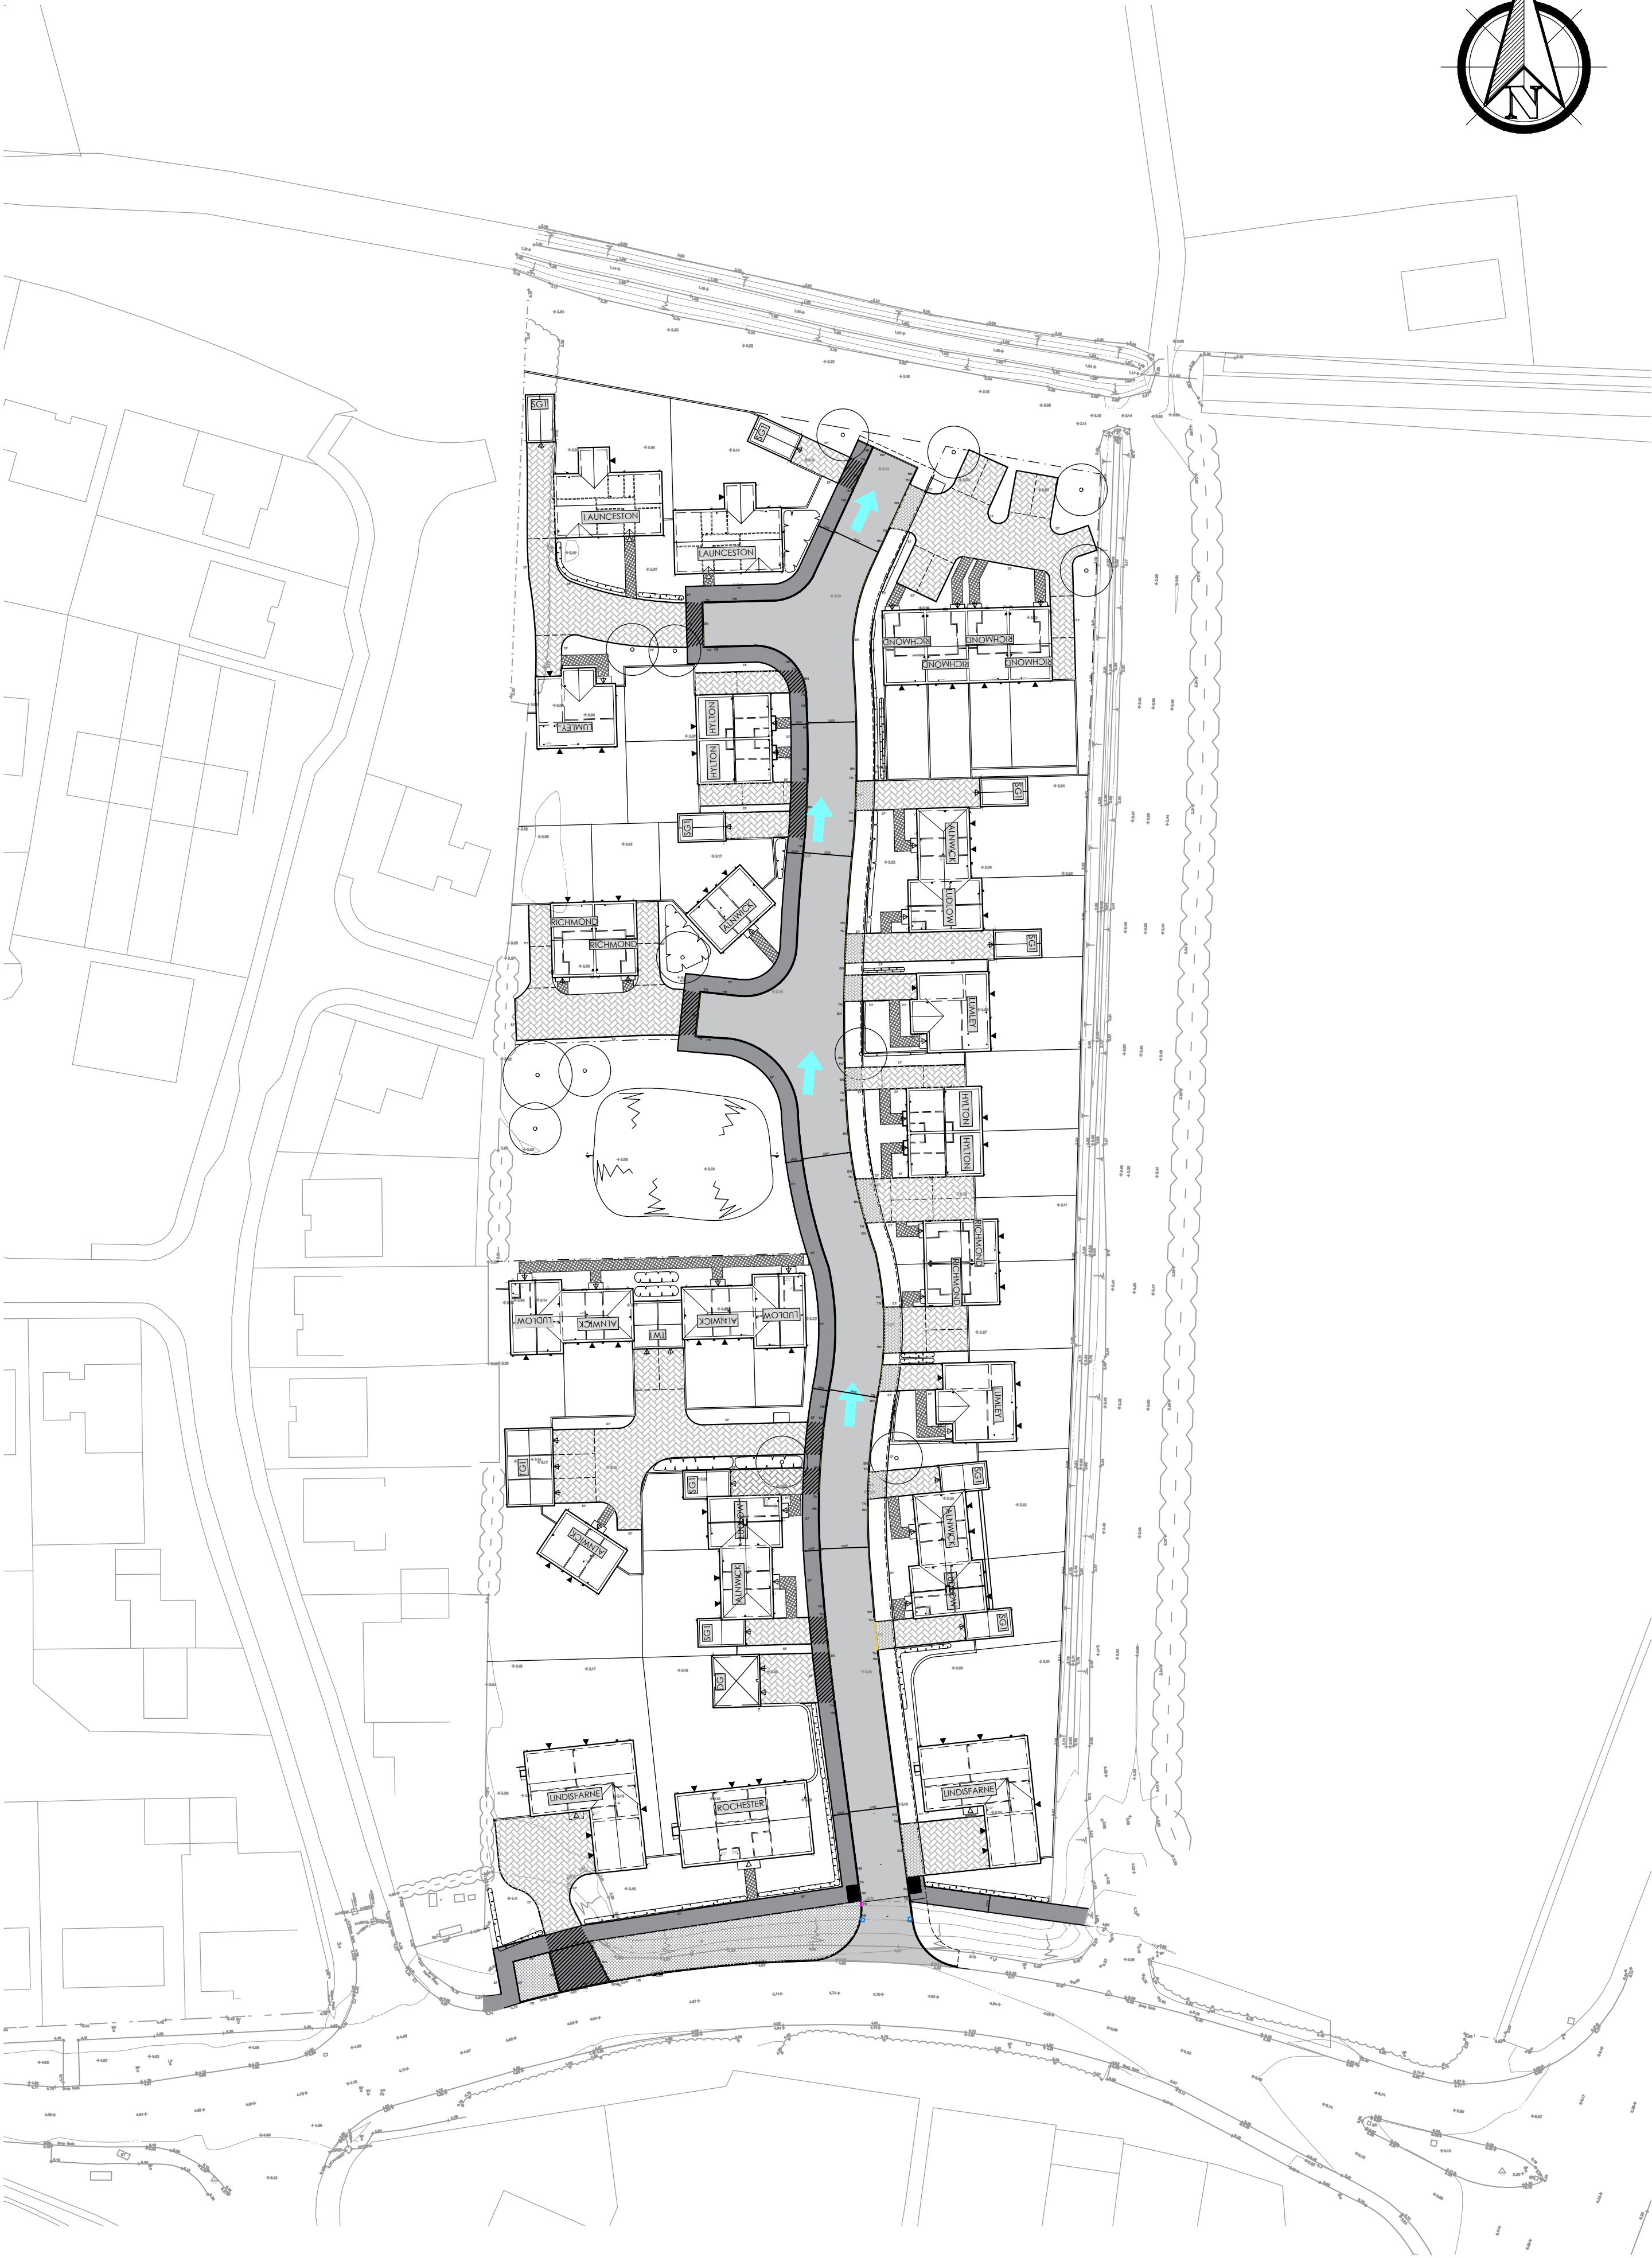


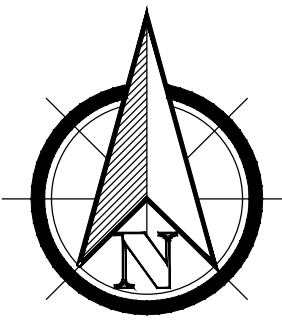

Exceedence Flows:
Storm Water Systsem is designed to receive and contain all rainfall upto 1:100 AEP + 40%.
Exceedence Flows in exceptional events or due to blockage will be routed to the north side of the site as the arrows indicate.

Do not scale directly from this drawing. All discrepancies are to be brought to the attention of the below office.

The copyright to this drawing is owned by studio 11 architecture.

The General Contractor is to check all dimensions on site and report discrepancies to the designer.

The details and information shown hereon relating to existing underground drains, main services, cables, etc. and existing structural details, are as obtained by normal survey observation method. Although all reasonable effort has been made, no guarantee can be made or given for the completeness or accuracy of this information.

A

07.03.2019

ZIK

General amendments.

REVISION

DATE

DRAWN

DESCRIPTION



STUDIO11
architecture

THE BOATHOUSE, HARBOUR SQUARE,
NENE PARADE, WISBECH,
CAMBRIDGESHIRE, PE13 3BH

T: 01945 467339
E: design@studio11architecture.co.uk
W: www.studio11architecture.co.uk

CLIENT

Seagate Homes Ltd

PROJECT

Residential development off Station Road, Surfleet

DRAWING

Exceedence Flow

DRAWN	PROJECT DESIGNER	PROJECT DIRECTOR
ZEK	TBP	KB
DATE	SCALE	PAPER SIZE
01.02.2019	1:500	A1

DRAWING NUMBER

428.RS.260

Working in partnership with

Ralph Chaman Associates & Eleven Consultants