
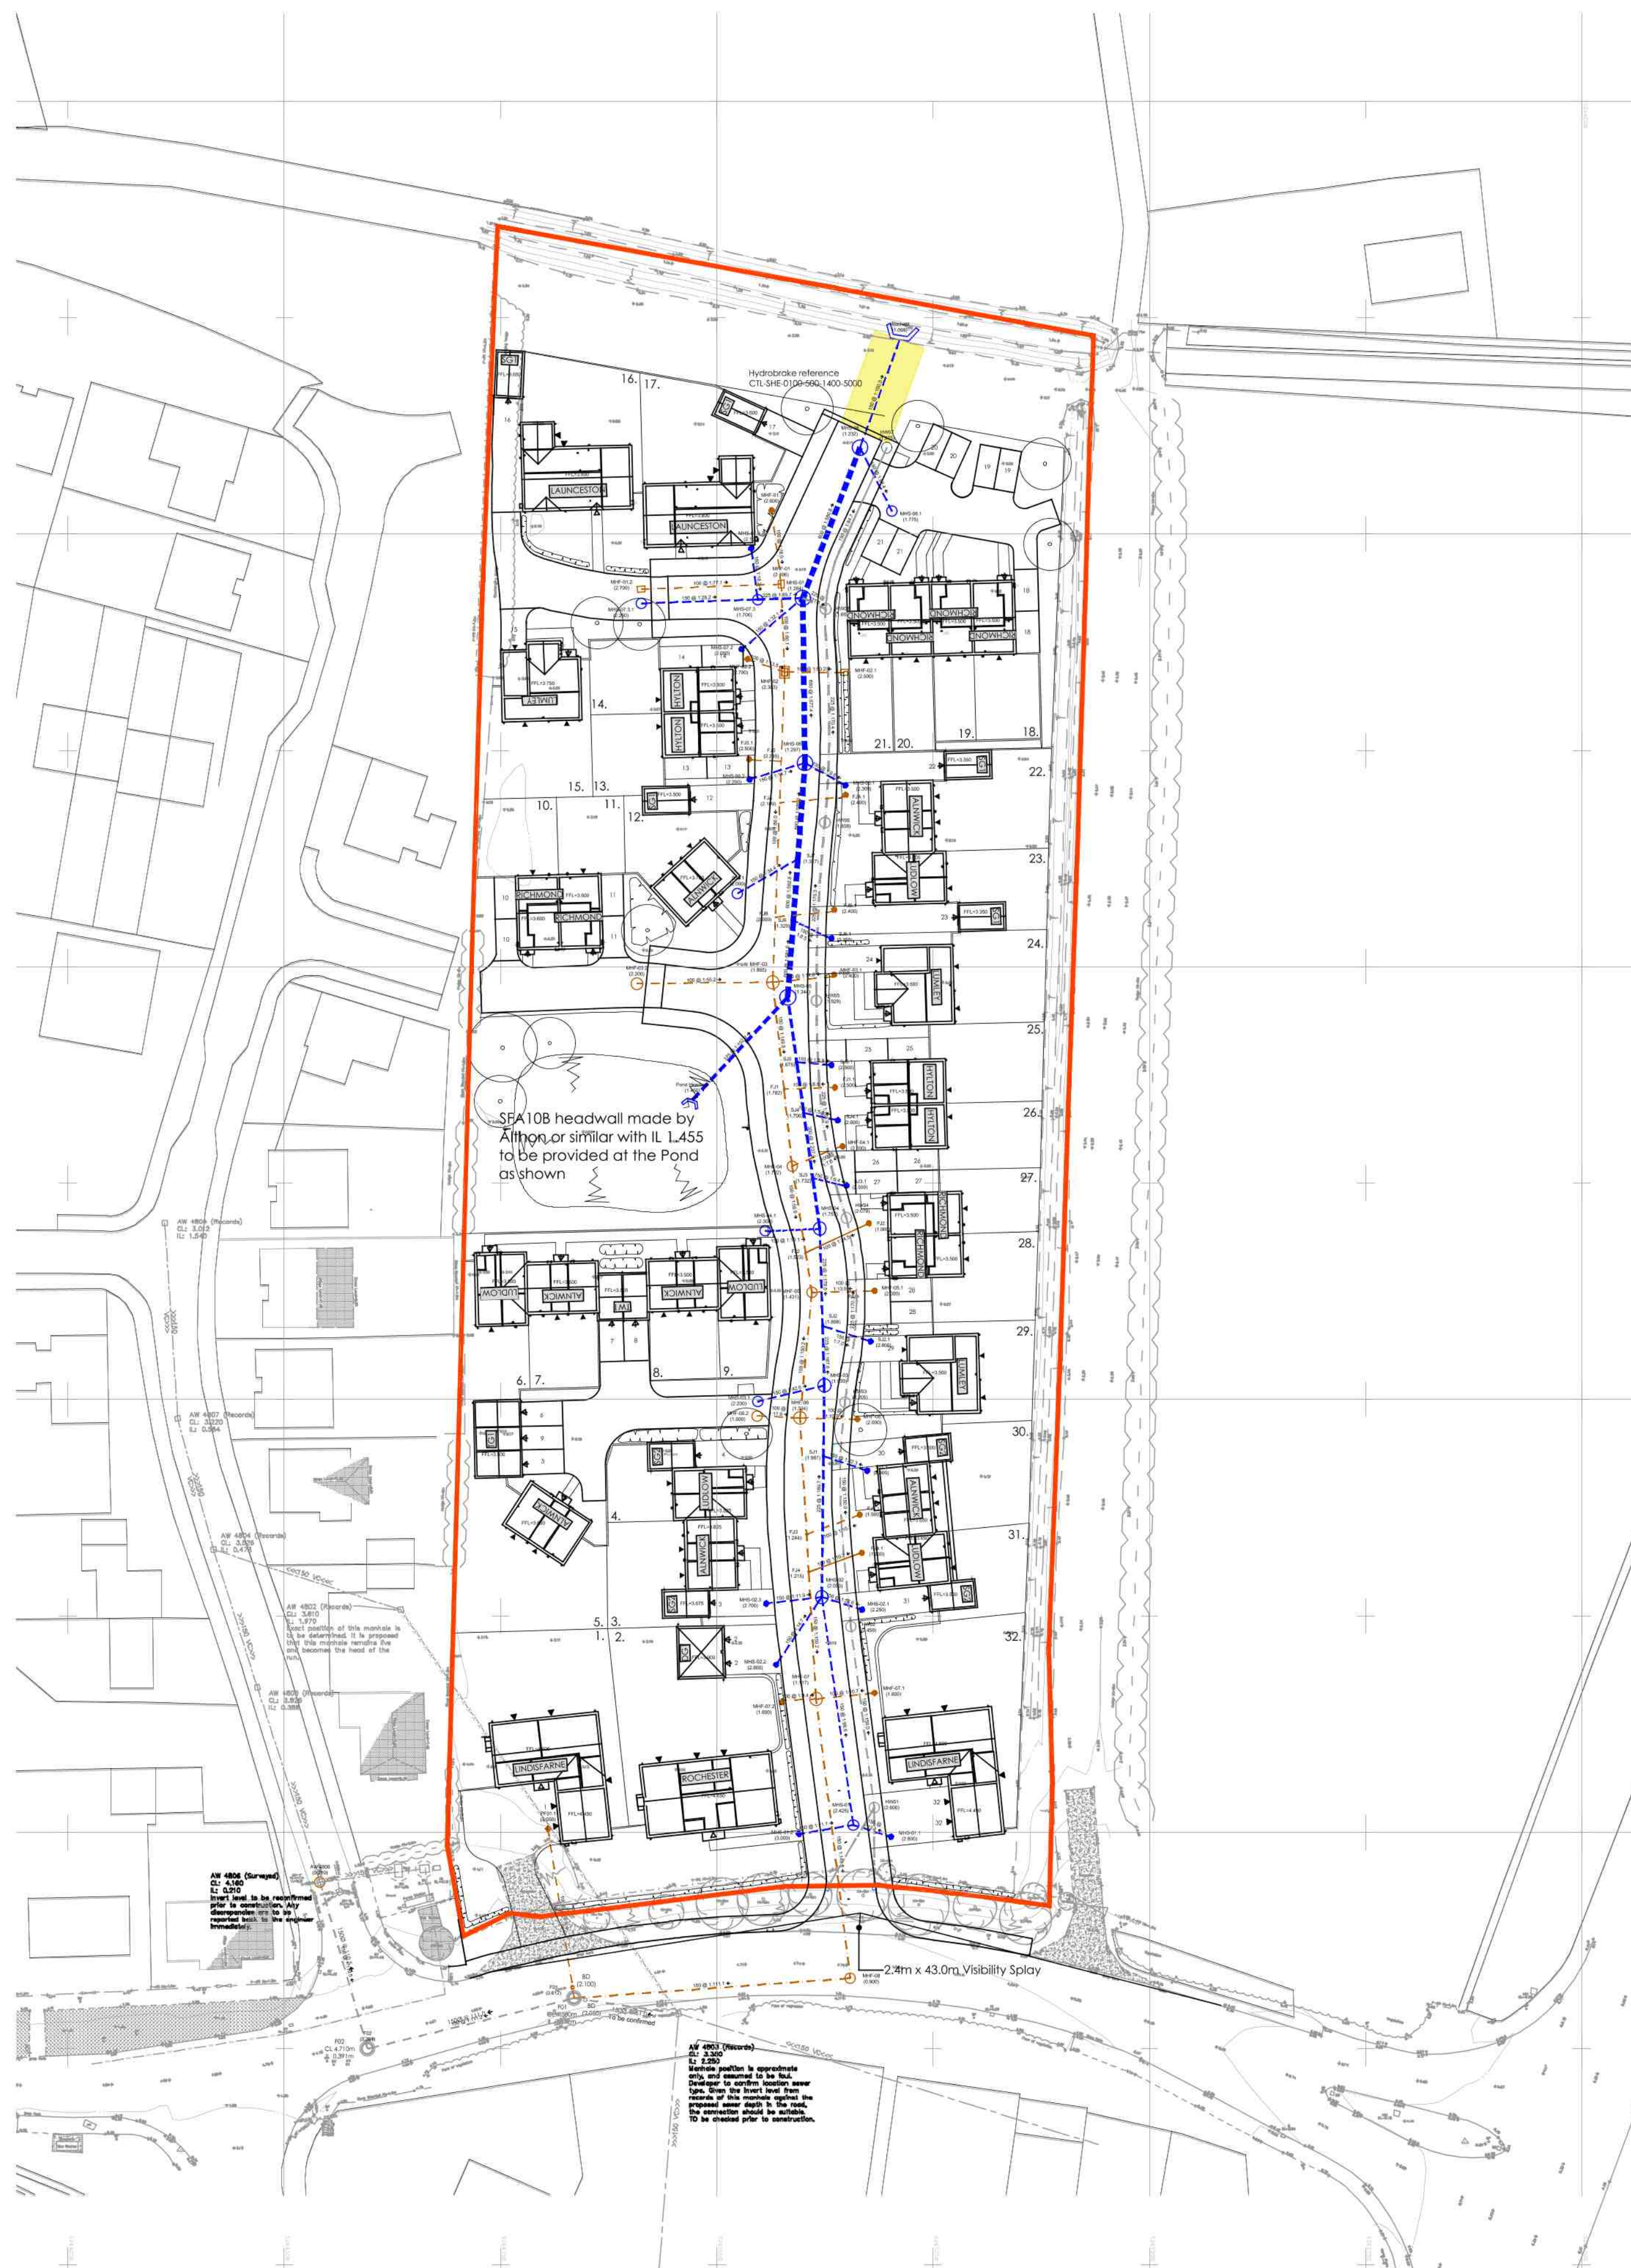
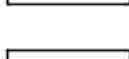


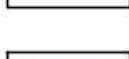

Anglian Water Adoptions Key

- | | |
|---|---|
|  | Proposed Anglian Water surface water manhole, with invert. |
|  | Proposed Anglian Water foul water manhole, with invert. |
|  | Proposed Lincolnshire County Council highway water manhole chamber. |
|  | Proposed Anglian Water foul water inspection chamber - demarcation, with invert. |
|  | Proposed Anglian Water surface water inspection chamber - demarcation, with invert. |
|  | Proposed Anglian Water foul water sewer with pipe size and gradient. |
|  | Proposed Anglian Water surface water sewer with pipe size and gradient. |
|  | Proposed Lincolnshire County Council highway water pipeline. |
|  | AW Easement |
|  | Proposed Anglian Water foul water diverted pipeline as part of the section 185 agreement. |
|  | Proposed Anglian Water foul water backdrop as part of the section 185 agreement. |
|  | Proposed Anglian Water foul water diverted pipeline as part of the section 185 agreement. |
|  | Existing Anglian Water foul water sewer. |
|  | Anglian Water foul water sewer to be decommissioned as part of the section 185 works. |

Do not scale directly from this drawing. All discrepancies are to be brought to the attention of the below office.

The copyright to this drawing is owned by studio 11 architecture.

The General Contractor is to check all dimensions on site and report discrepancies to the designer.

The details and information shown hereon relating to existing underground drains, main services, cables, etc. and existing structural details, are as obtained by normal survey observation method. Although all reasonable effort has been made, no guarantee can be made or given for the completeness or accuracy of this information.

Note:

Construction to be in accordance with Sewers
for Adoption 6th Edition.

STANDARD DRAINAGE NOTES:

1. Adoptable pipes with cover less than 1200mm to be Ductile Iron or have a concrete cover slab. Adoptable Pipes with cover more than 1200mm to be Vitrified Clay.
2. All gravity pipe runs to be tested to a standing head of 1500mm head of water above the invert at the head of the pipe run (but not exceeding 4000mm at the lower end)
3. For details of test and acceptance requirements refer to long-sections and standard details, in all other situations provide 150mm of 10mm single-sized rounded gravel bedding and surround.
4. Except where specifically shown otherwise, pipes to be a minimum of 1200mm diameter and 10mm bedding and surround below gardens/fields.
5. Ventilating pipes to be provided at the head of each drain and to any branch longer than 6m where a single appliance is connected, or 12m where a group of appliances is connected.
6. Step-irons shall not be fitted in any chambers unless specified otherwise.
7. Manhole/Gully covers shall be regulated to suit finished levels and crossfalls.
8. All proprietary items to be installed in strict compliance with manufacturers instructions and recommendations
9. Drains passing beneath buildings to have minimum 100mm granular fill or flexible filling around pipe. Where the pipe crown is within 300mm of the underside of the slab, pipe shall be encased in concrete integral with the slab.
10. Drains passing through walls below ground level to have minimum 50mm clearance all round and opening in walls to be masked all round with rigid steel material to prevent ingress of fill or vermin. Openings in walls for pipes shall have concrete lintels to support wall construction above

The specification in all respects shall be in accordance with the current Development Road and Sustainable Drainage Specification and Construction publicatin in force in the country at the time of construction

The minimum longitudinal fall for highways without channel blocks shall be 1 in 150, and with channel blocks 1 in 250

General deterioration of the existing highway/footway/verges created through construction of the new Section 38 Development will be reinstated to the Development Road and Sustainable Drainage Specification and Construction at the developers' own cost at the agreement of the Inspecting Highway and Flood Authority Officer

No private surface water shall discharge onto the adoptable highway

No private structural features shall overhang the adoptable highway

No private retaining walls exceeding 1.37 metres shall be within 3.66 metres of the highway boundary

F	18.10.2019	S11	Plan generally updated to reflect drainage changes.
E	18.09.2019	S11	Plan generally updated to reflect drainage changes.
D	19.08.2019	S11	Plan generally updated to reflect drainage changes.
C	29.05.2019	ZEK	Storm water drainage strategy, drainage details, manhole schedule, revised plan, pond size
B	09.04.2019	ZEK	Highways initial comments [Footpath, S278, S38, MH cover levels, Kerb details, Filter drain detail, construction details, Chart 1, Colours, added easements, bedding, Vehicle crossings, contours Exceedence]
A	07.03.2019	ZEK	General amendments.
REVISION	DATE	DRAWN	DESCRIPTION



THE BOATHOUSE, HARBOUR SQUARE,
NENE PARADE, WISBECH,
CAMBRIDGESHIRE. PE13 3BH

T: 01945 467339

E: design@studio11architecture.co.uk
W: www.studio11architecture.co.uk

CLIENT Seagate Homes Ltd

PROJECT Residential development off Station Road, Surfleet

DRAWING S104 Sewers for adoption

DRAWN ZEK	PROJECT DESIGNER TBP	PROJECT DIRECTOR KB
DATE 01.02.2019	SCALE 1:500	PAPER SIZE A1

DRAWING NUMBER 428.RS.800

Working in partnership with **Ralph Charman Associates & Eleven Consultants**