


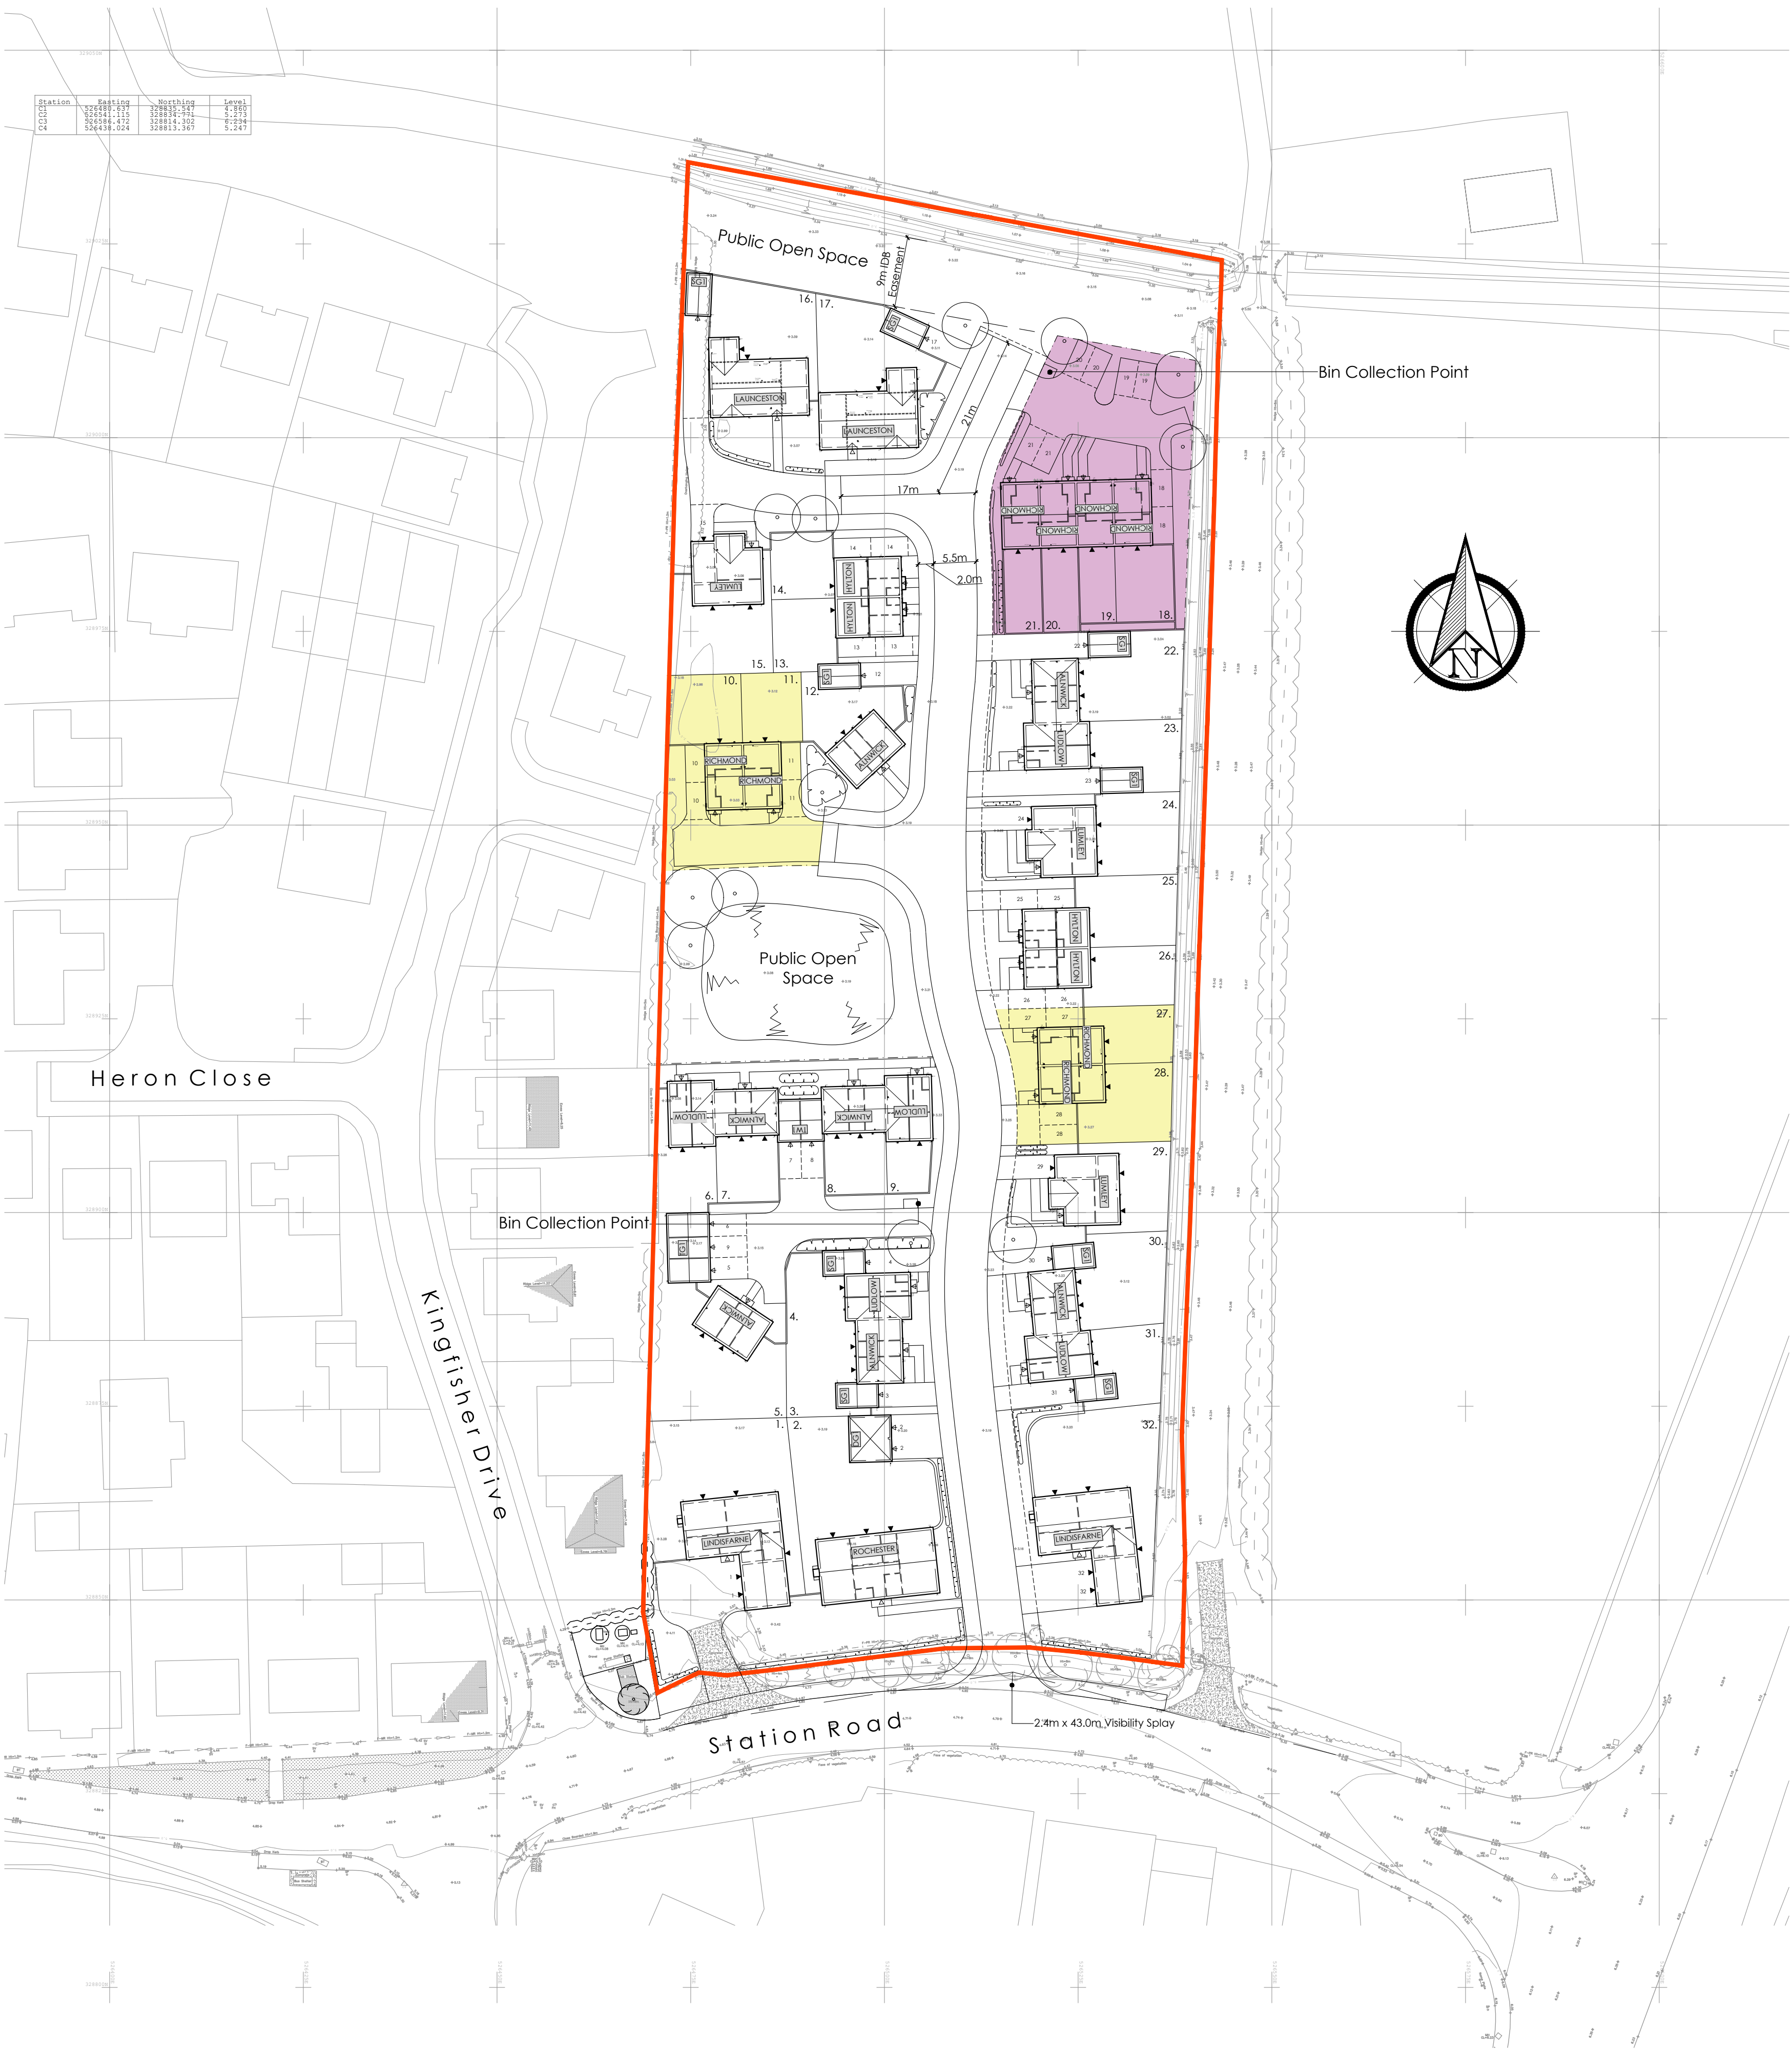

Housetype Schedule

2 Bedroom Affordable House			
Richmond	72.0m² (775ft²)	Plots 10, 11, 18, 19, 20, 21, 27, 28	8
			8
3 Bedroom House			
Hylton	76.2m² (820ft²)	Plots 13, 14, 25, 26	4
Alnwick	86.4m² (930ft²)	Plots 3, 5, 7, 8, 12, 22, 30	7
Ludlow	86.6m² (932ft²)	Plots 4, 6, 9, 23, 31	5
			16
3 Bedroom Bungalow			
Launceston	89.3m² (962ft²)	Plots 16, 17	2
			2
4 Bedroom House			
Lumley	115.5m² (1243ft²)	Plots 15, 24, 29	3
			3
5 Bedroom House			
Rochester	233.0m² (2507ft²)	Plots 2	1
			1
5 Bedroom House			
Lindisfarne	213.1m² (2294ft²)	Plots 1, 32	2
			2
			Total 32

KEY

- 2 Bed, 4 Person Affordable Rented Home 72m²
- 2 Bed, 4 Person Shared Ownership Home 72m²

A	01.05.2019	AJR	Footpath position on Station Road revised at Highways request. Proposed hedging amended to suit. Plot 3 private footpath extended to adoptable footpath. Plots 16 & 17 revised.
REVISION	DATE	DRAWN	DESCRIPTION



STUDIO11
architecture

THE BOATHOUSE, HARBOUR SQUARE,
NENE PARADE, WISBECH,
CAMBRIDGESHIRE, PE13 3BH

T: 01945 467339
E: design@studio11architecture.co.uk
W: www.studio11architecture.co.uk

CLIENT	Seagate Homes Ltd		
PROJECT	Residential development off Station Road, Surfleet		
DRAWING	Affordable Housing Plan		
DRAWN	PROJECT DESIGNER	PROJECT DIRECTOR	
JMG	JMG	KB	
DATE	SCALE	PAPER SIZE	
21.03.2019	1:500	A1	
DRAWING NUMBER	428.AHP.01		
Working in partnership with Ralph Charman Associates & Eleven Consultants			