




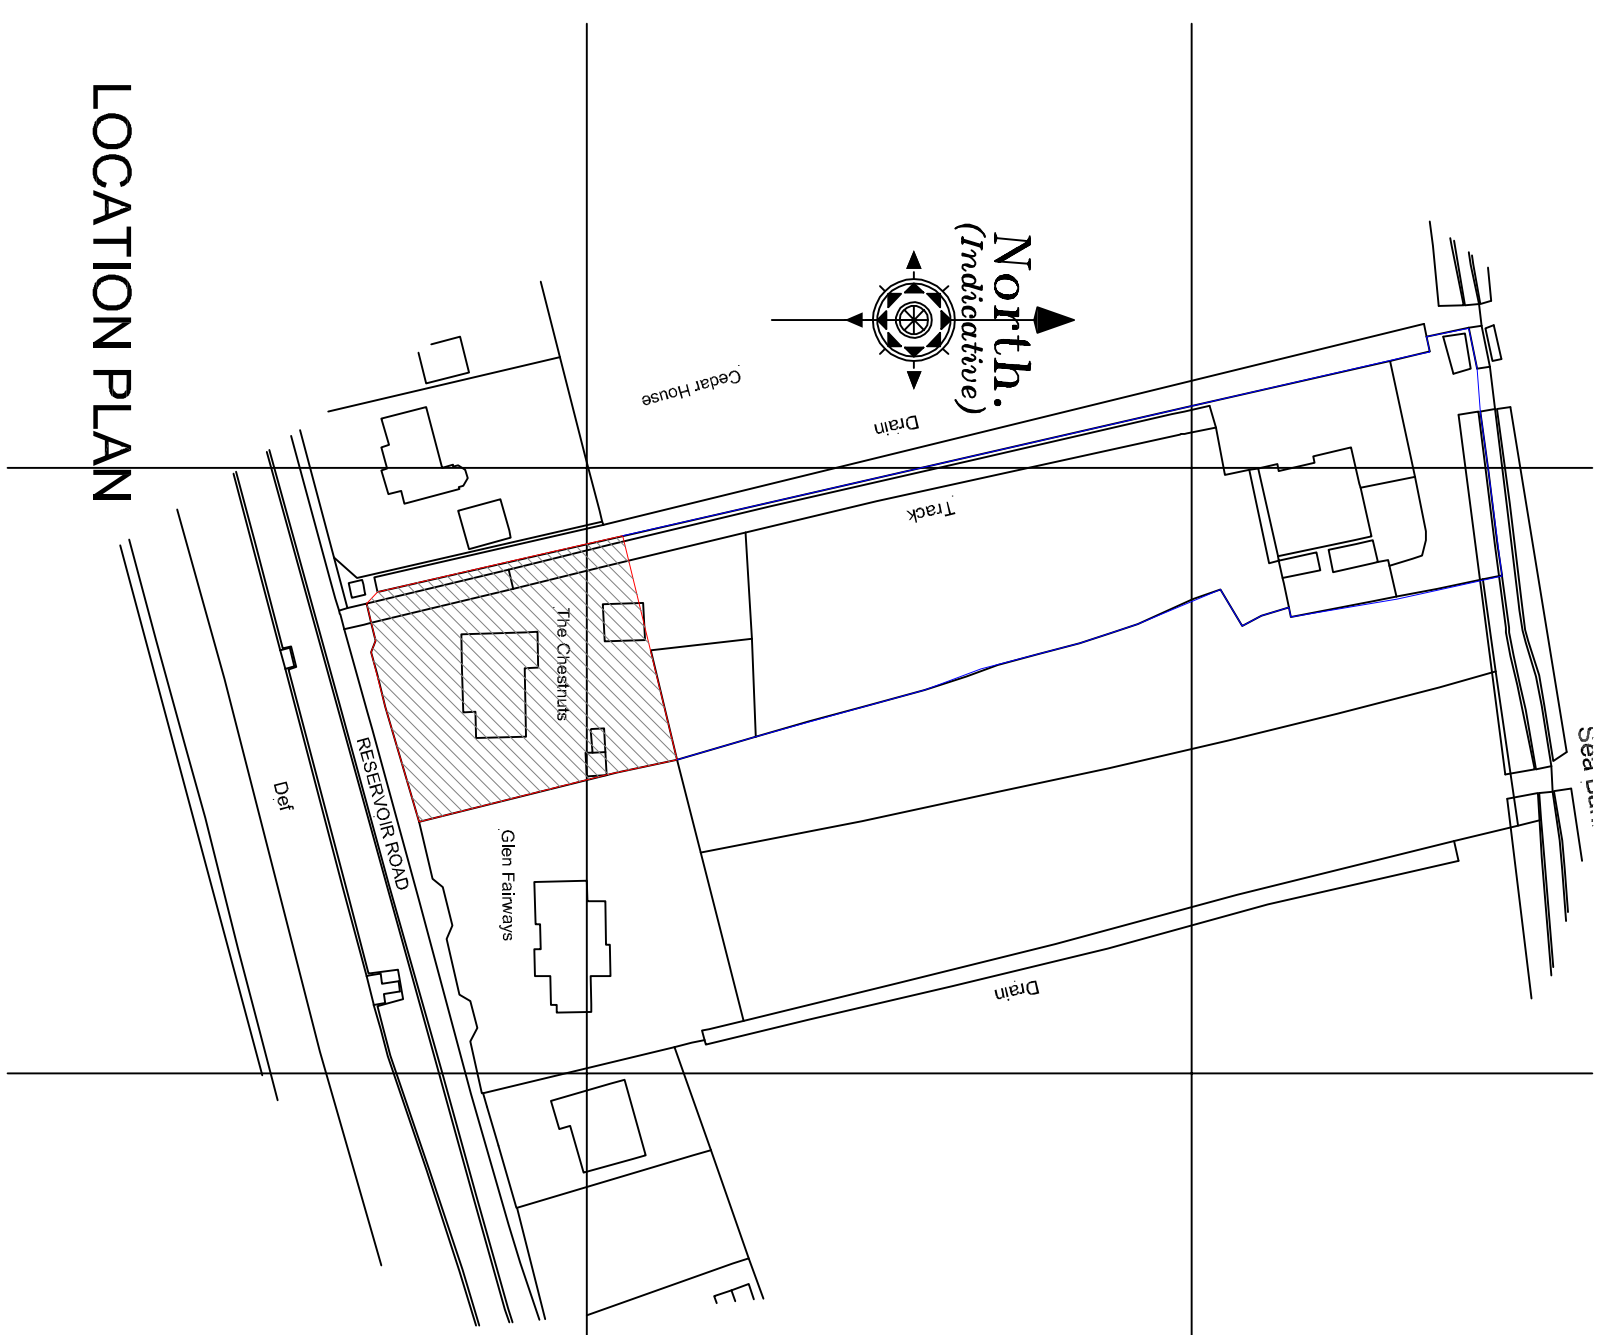

LOCATION PLAN

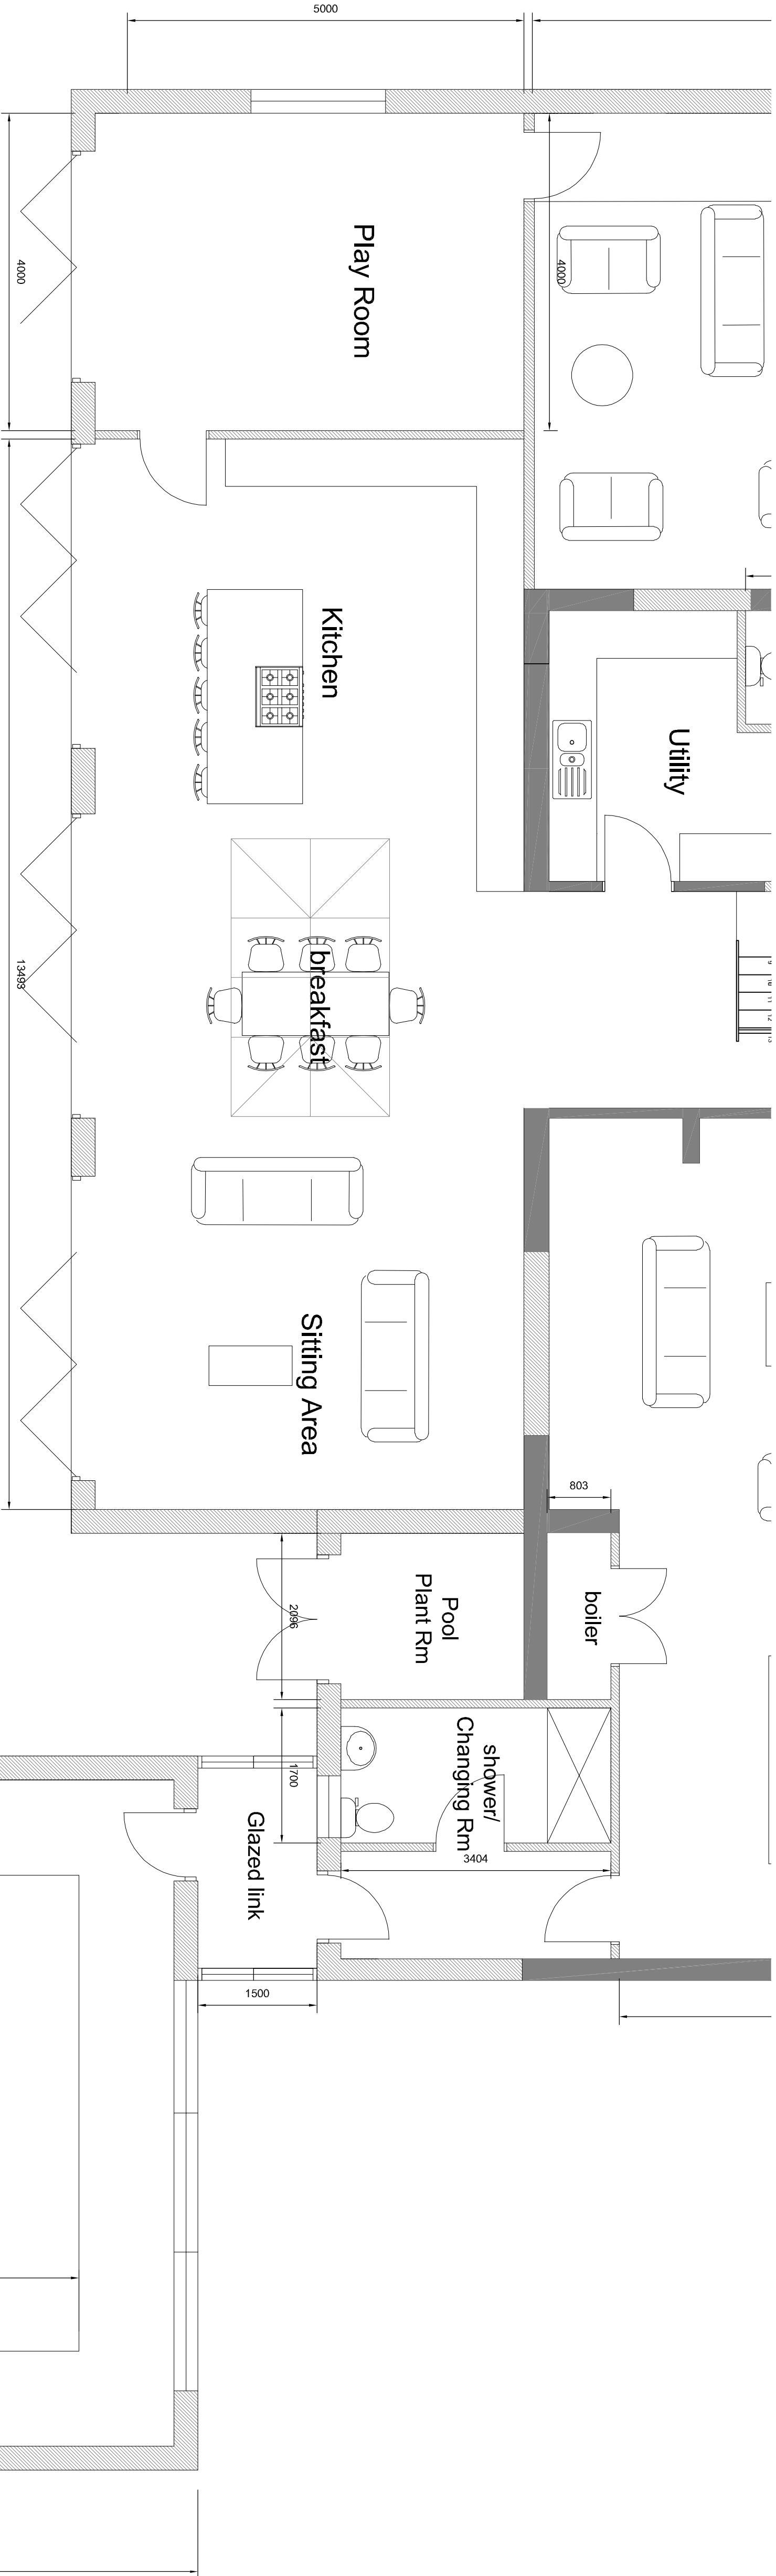

PROPOSED GROUND FLOOR PLAN
(showing swimming pool)

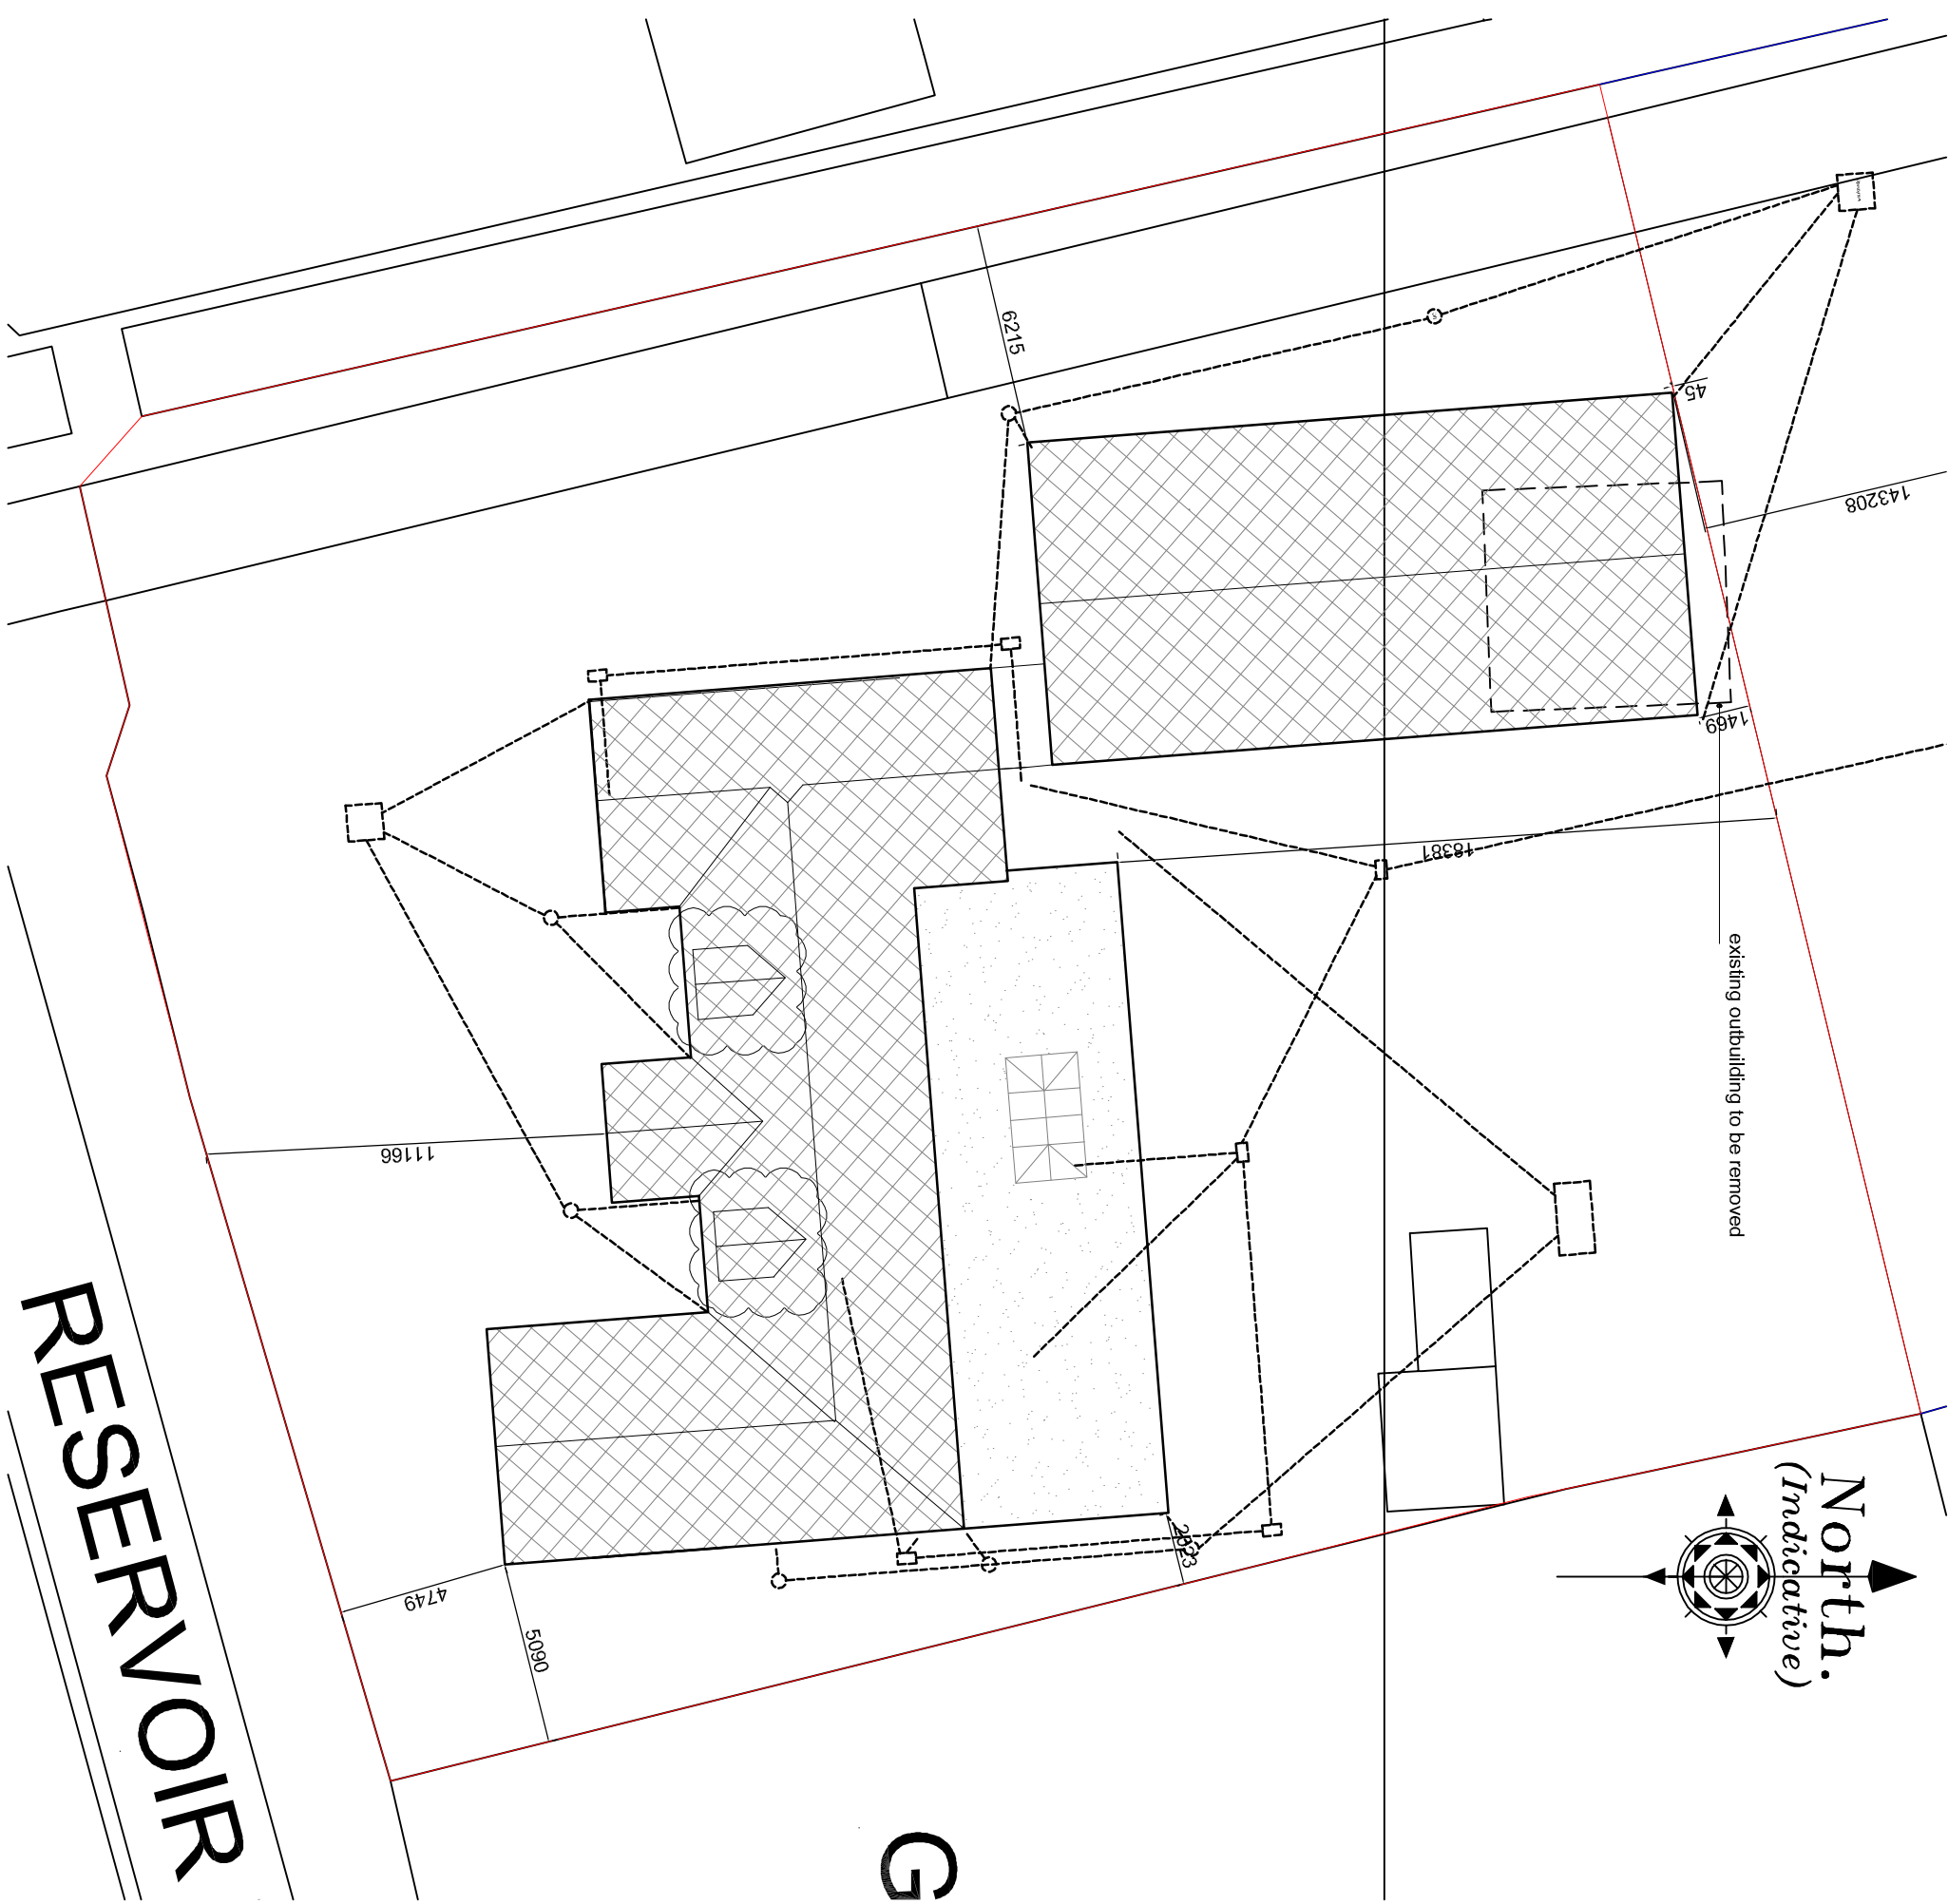

PROPOSED BLOCK PLAN

