

- Slate Roof
- Gray Fascia
- Red Brick
- UPVC Windows
- Natural Timber Cladding
- Brick Head Detail
- Gray modern door



Front Elevation



Side Elevation



Side Elevation




Rear Elevation


Gray Aluminum Doc



Ground Floor Plan

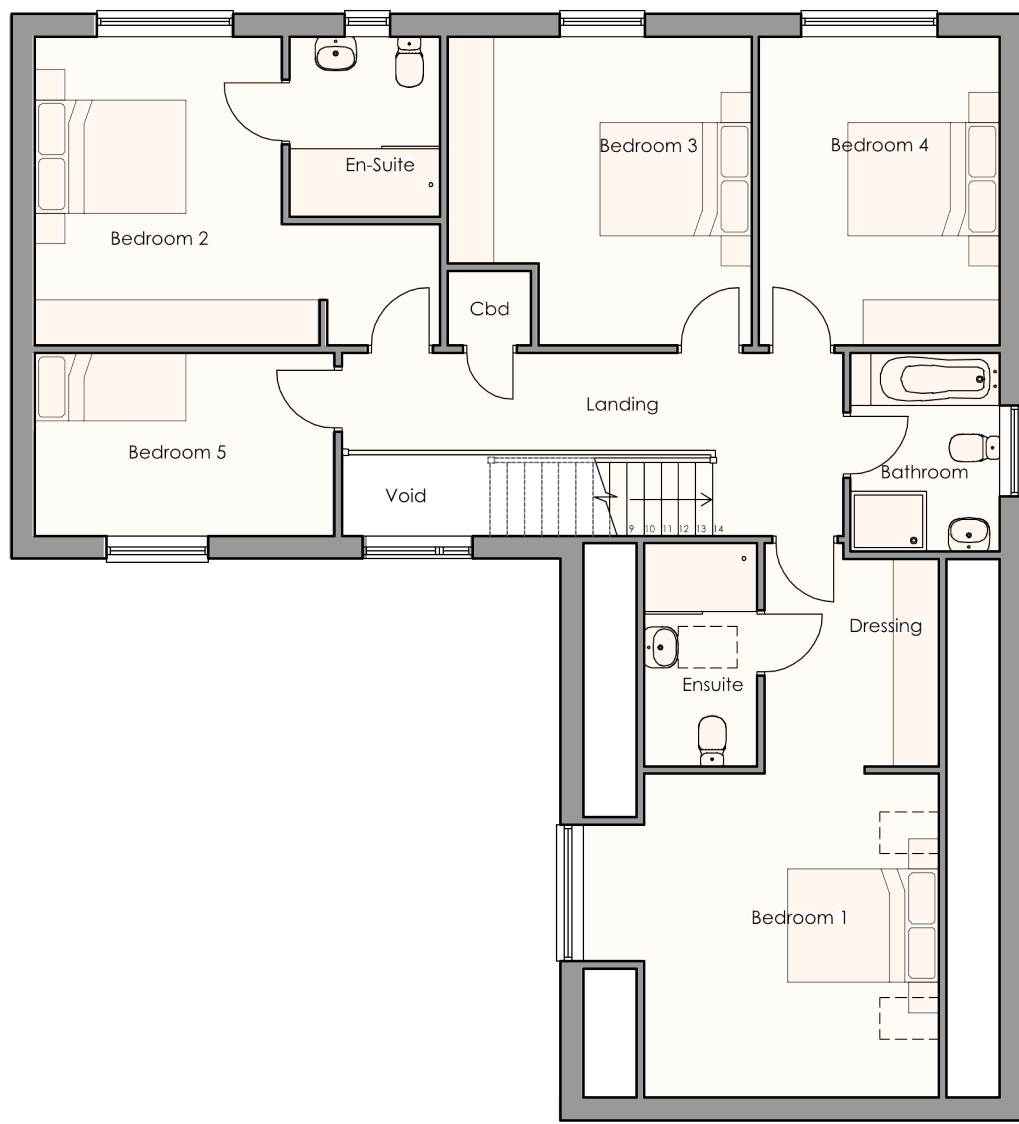

First Floor Plan

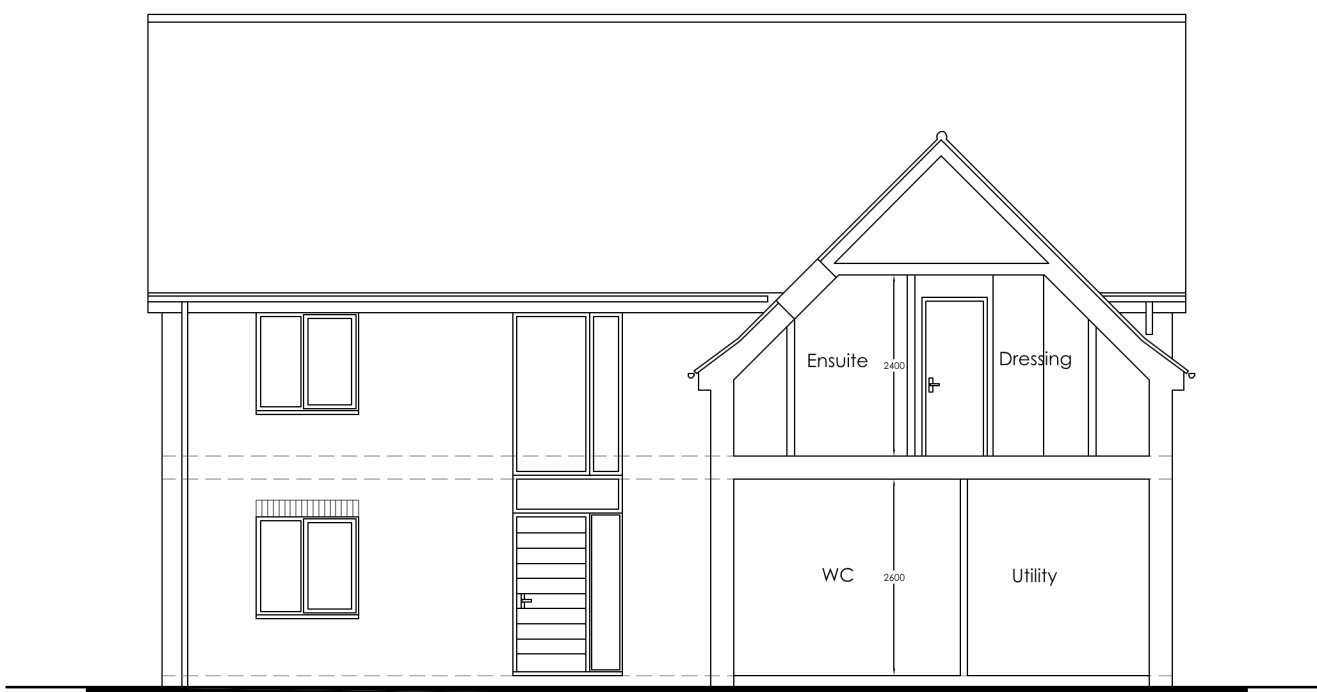

Section

2m 0 2 4 6
1:100

REVISION	DATE	DRAWN	DESCRIPTION
A	30.08.2022	KB	Annotation to title block amended.



KING'S LYNN INNOVATION CENTRE,
INNOVATION DRIVE, KING'S LYNN,
PE30 5BY

T: 01553 970033
E: design@studio11architecture.co.uk
W: www.studio11architecture.co.uk

CLIENT	NNA Surfleet LTD
PROJECT	Proposed residential development off Thary Lane, Surfleet

DRAWING	Plot 3 - Illustrative Floor Plans, Elevations and Section
---------	---

DRAWN	PROJECT DESIGNER	PROJECT DIRECTOR
AK	AK	KB

DATE	SCALE	PAPER SIZE
18.03.2022	1:100	A1

DRAWING NUMBER	524.PL.05
----------------	-----------