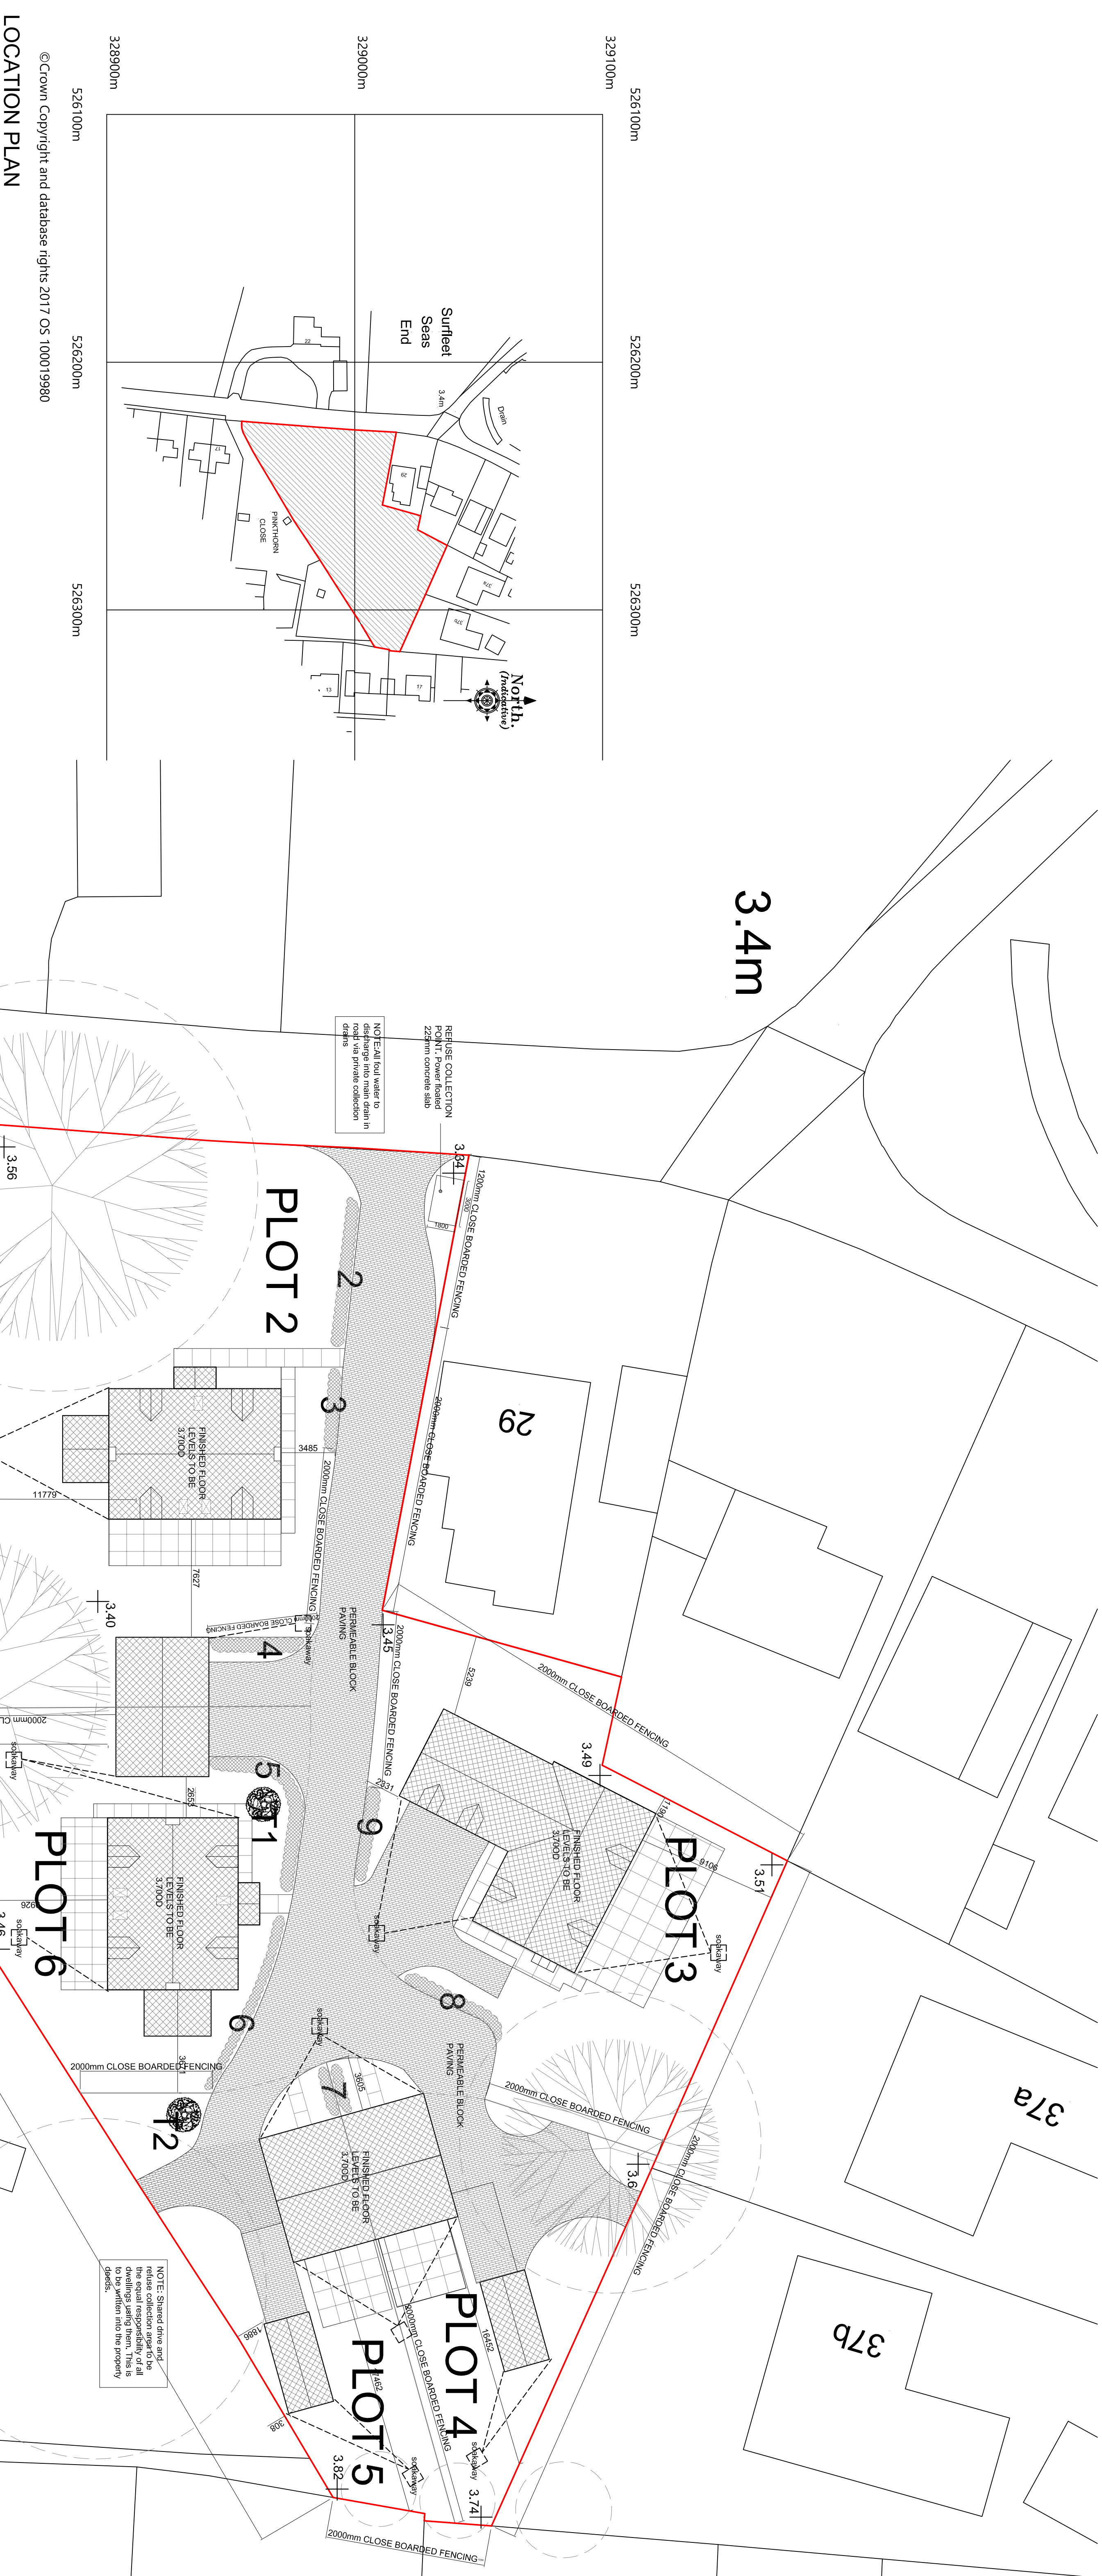


[illegible]

PLANTING AND AFTERCARE

[illegible]

TREES - PLANTING AND MAINTENANCE SCHEDULE

New Trees

TI Fraxinus excelsior

New trees to be half standard 1 800 mm high with well-developed fibrous roots. On windward side provide pressure treated timber stake to support bottom 3rd of tree.

Provide protection if rabbits are a problem.

Provide mulching mat to suppress weed growth around base of tree or until tree is established and cover with 20mm of soil.

PROPOSED BLOCK PLAN