




Ground Floor
1 : 100

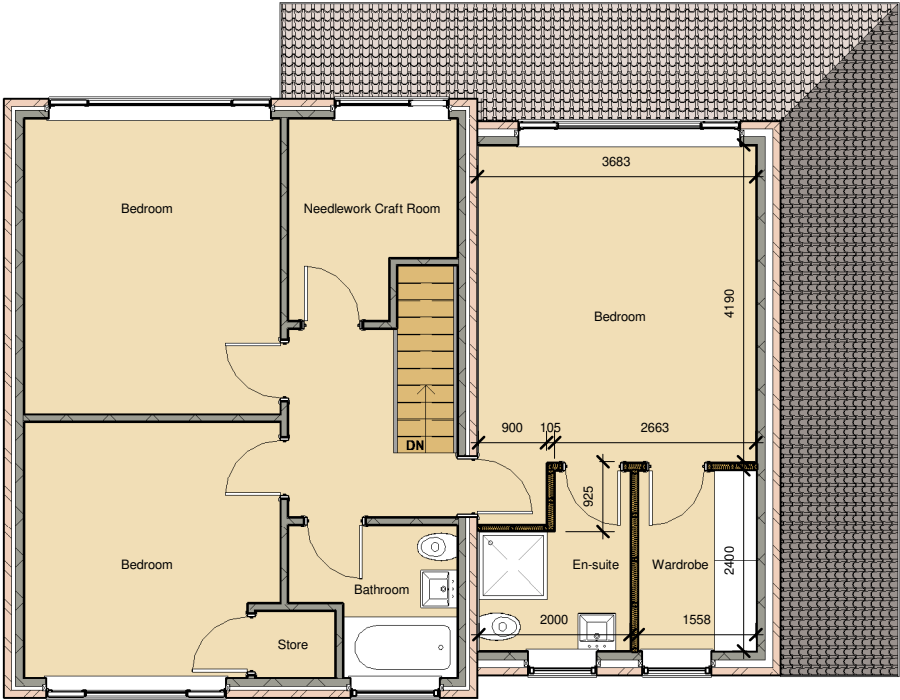

First Floor
1 : 100

Project

Surfleet Road

Client: Mrs Webb
Project Title: Proposed side extension
to dwelling at 36 Surfleet Road,
Spalding, PE11 4AG

Date: 13.04.18

STATUS: PLANNING

Proposed Plans

0316(20)002

Rev P00
Scale: 1 : 100