




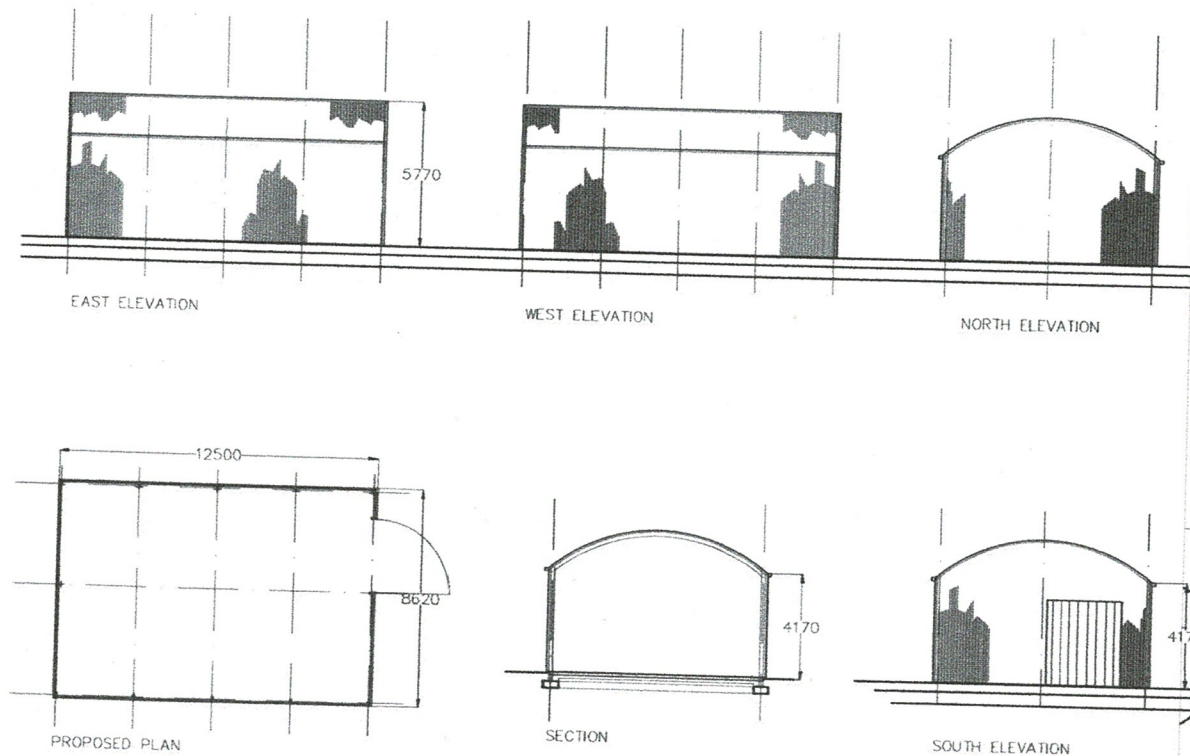

BUILDING PLANS SCALE 1/100

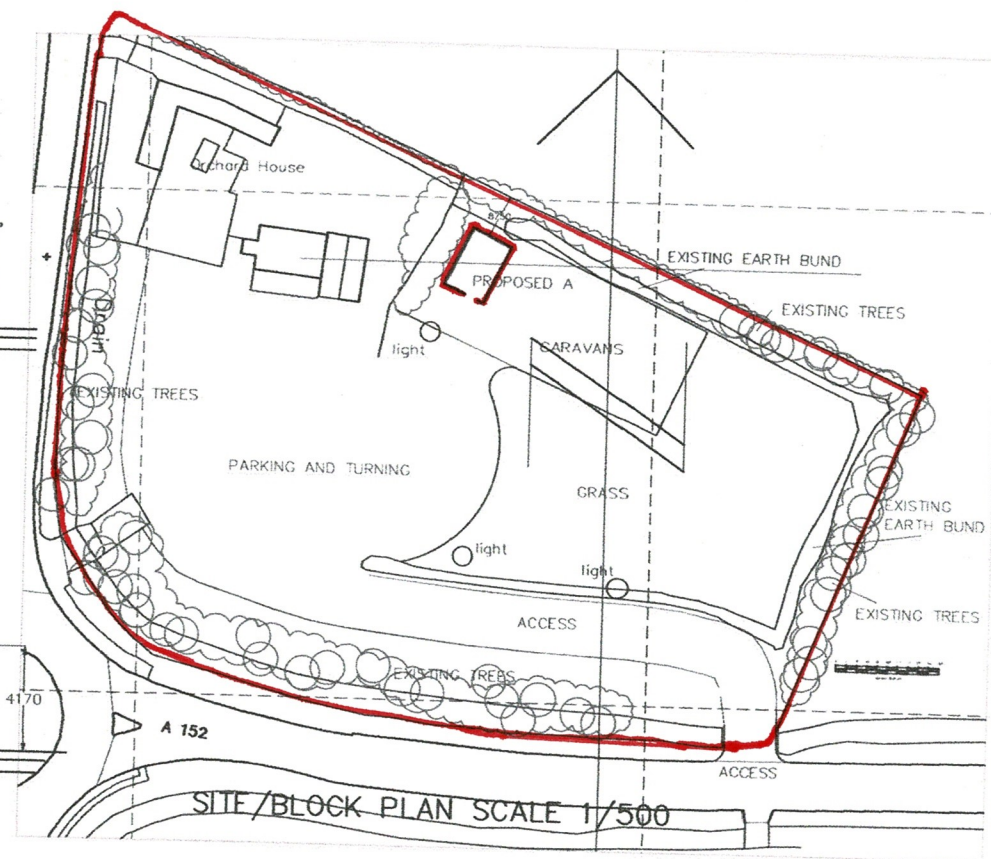

SITE/BLOCK PLAN SCALE 1/500

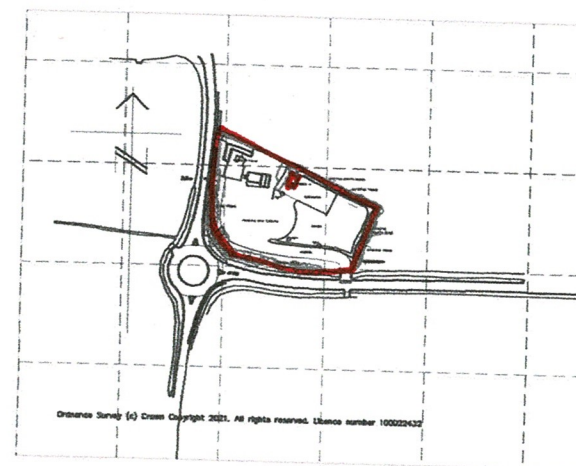

LOCATION PLAN SCALE 1/2500

DO ARCHITECTURAL SERVICES LTD
 ARCHITECTURAL AND PLANNING SERVICES
 THE BANK PARTNERSHIP, 32, COBBERTON ROAD, SURFLEET, LINCOLNSHIRE, PE23 4PE
 TEL: 01509 677827 FAX: 01509 677827
 E-mail: doarchitectural@bt.com

Client: **OVERO LOGISTICS LTD**
 Project: **ORCHARD HOUSE, 32, COBBERTON ROAD, SURFLEET, LINCOLNSHIRE, PE23 4PE**

Drawn: **DO** Date: **06/23/21**
 Check: **DO** Date: **MAY 21**
 Scale: **1:2500 & 1:500**
 Title: **SITE AND LOCATION PLANS**
 Revision: **A**