




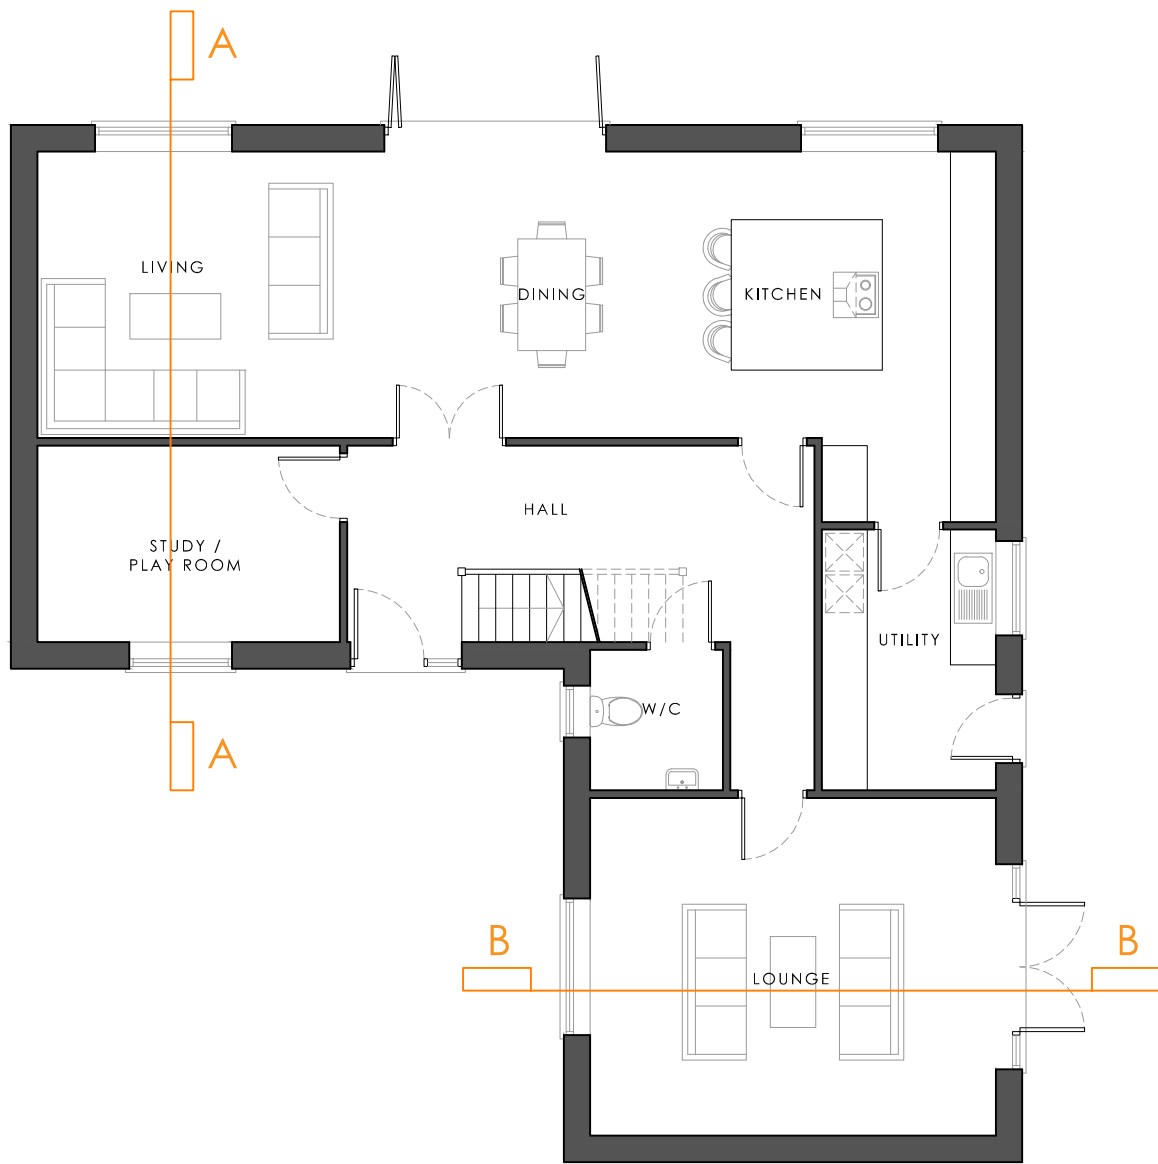


GROUND FLOOR
scale 1:100

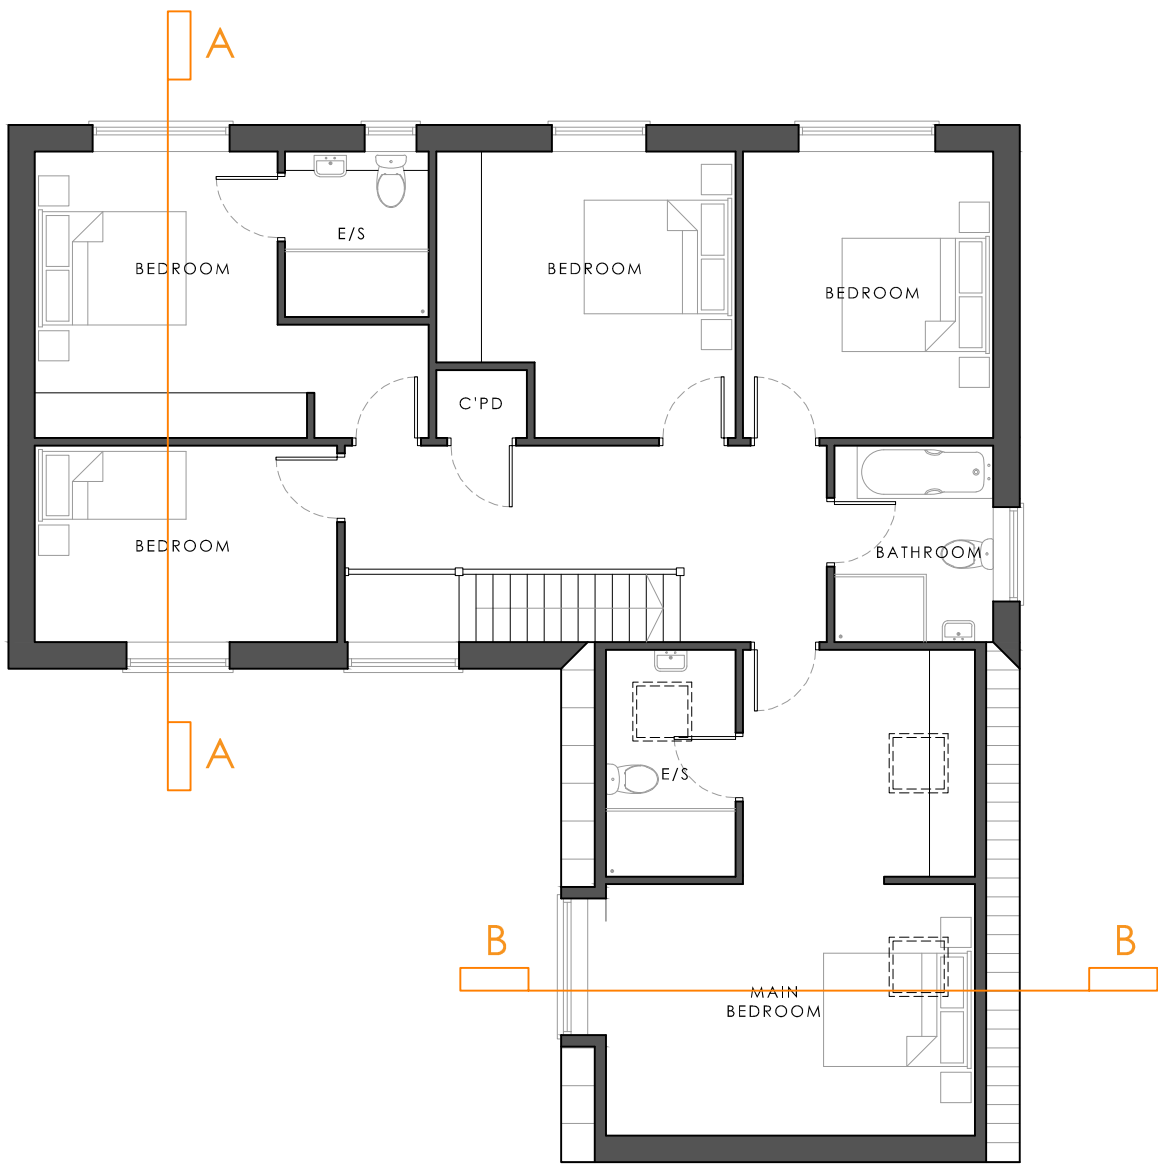

FIRST FLOOR
scale 1:100

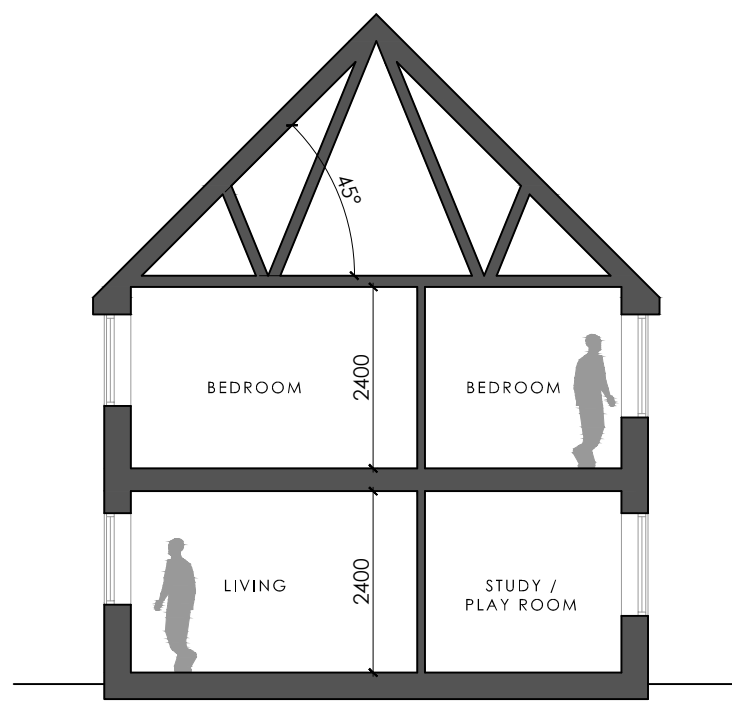

SECTION AA
scale 1:100

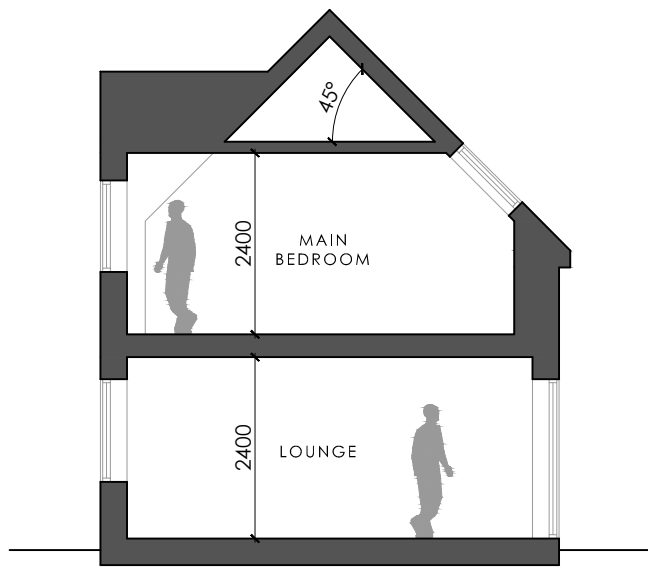

SECTION BB
scale 1:100




FRONT ELEVATION
scale 1:100



SIDE ELEVATION
scale 1:100



REAR ELEVATION
scale 1:100

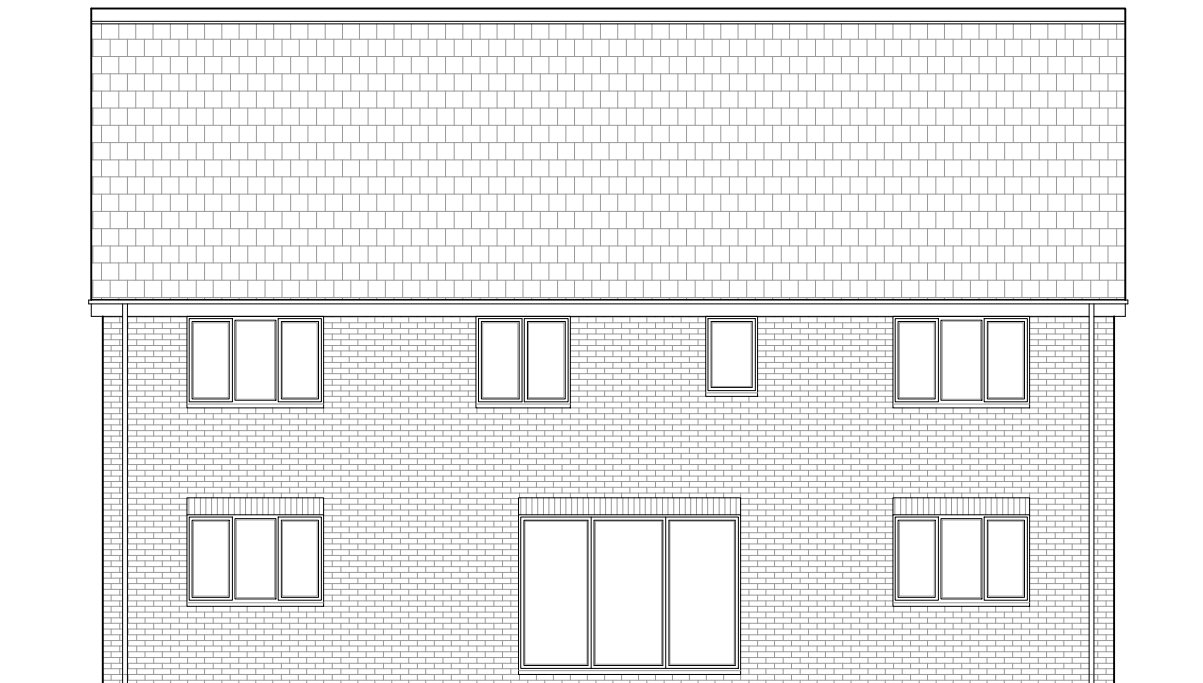

SIDE ELEVATION
scale 1:100

MATERIAL SCHEDULE PLOT 3	
Roof	Slate Effect Roof Tiles
Fascias / Soffitts	Grey Fascias
Gutters	Grey uPVC
Windows	uPVC with Brick Head Detail
Walls (Brick)	Red Facing Brick in Flemish Bond
Walls (Cladding)	Composite Cladding