
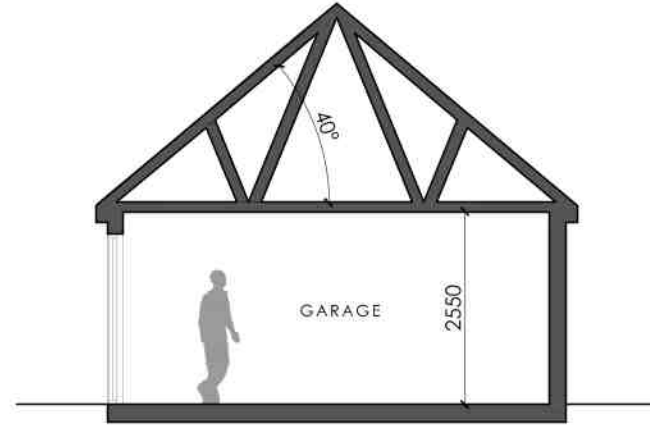
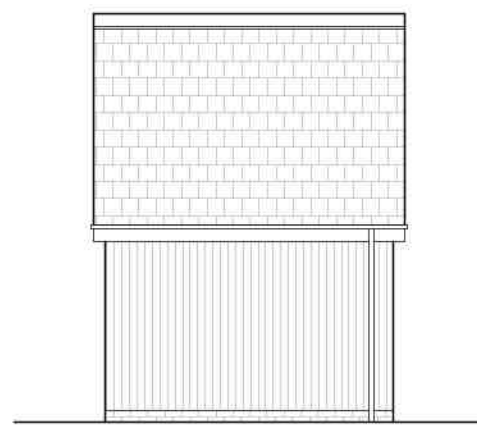
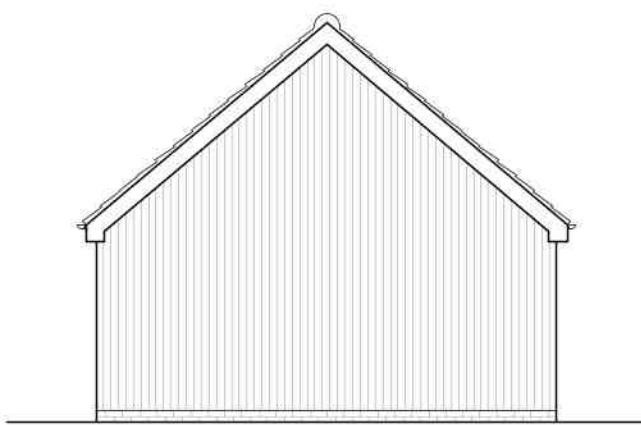
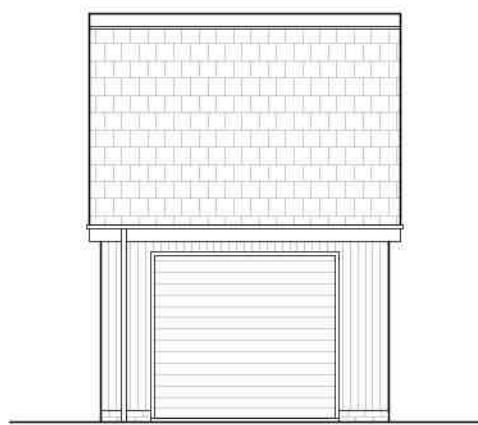
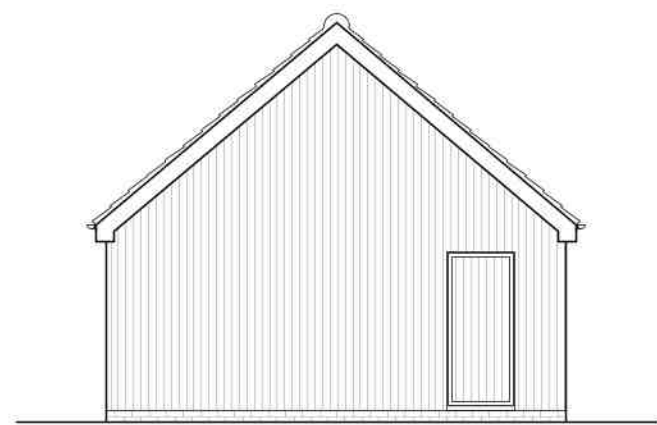
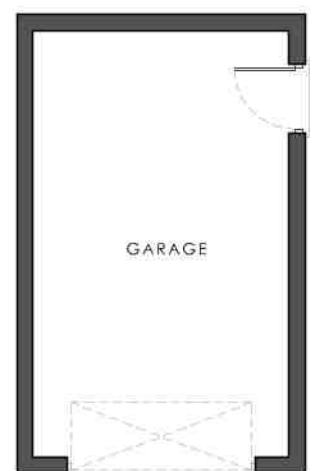
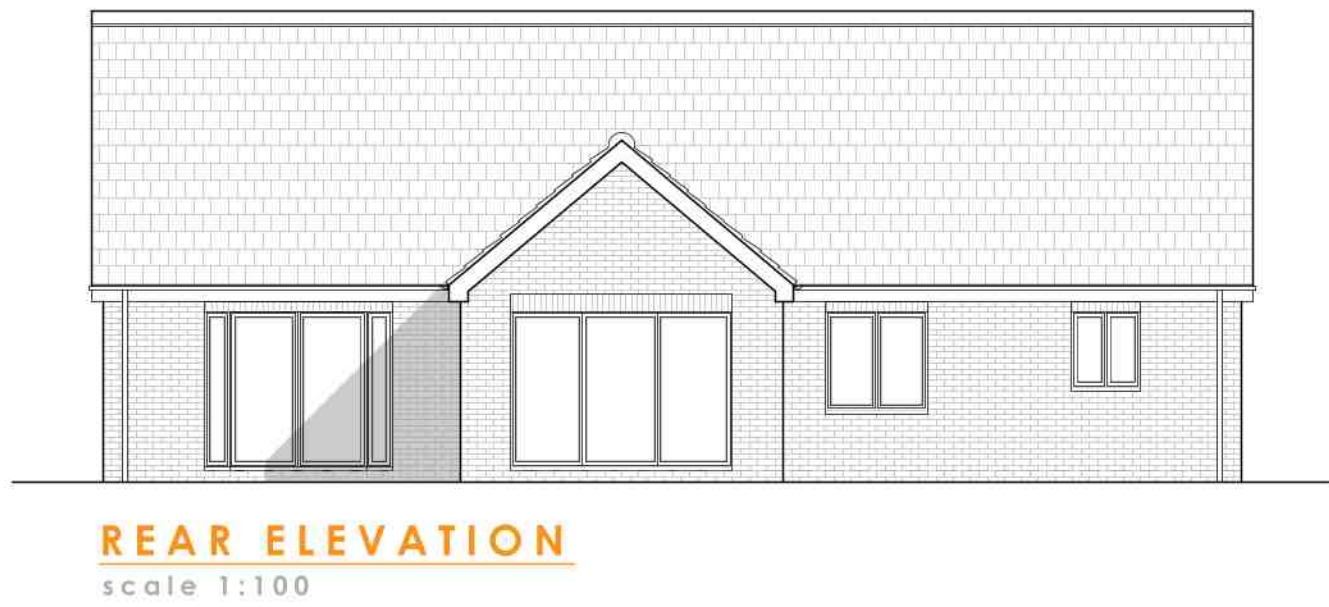
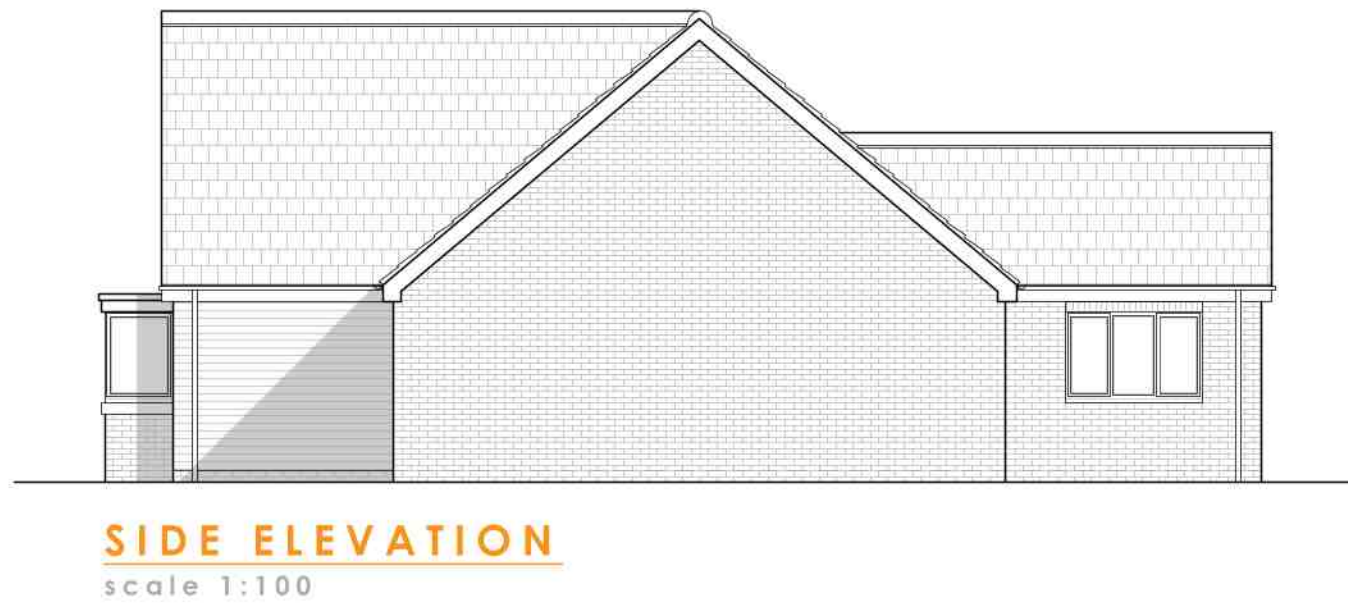


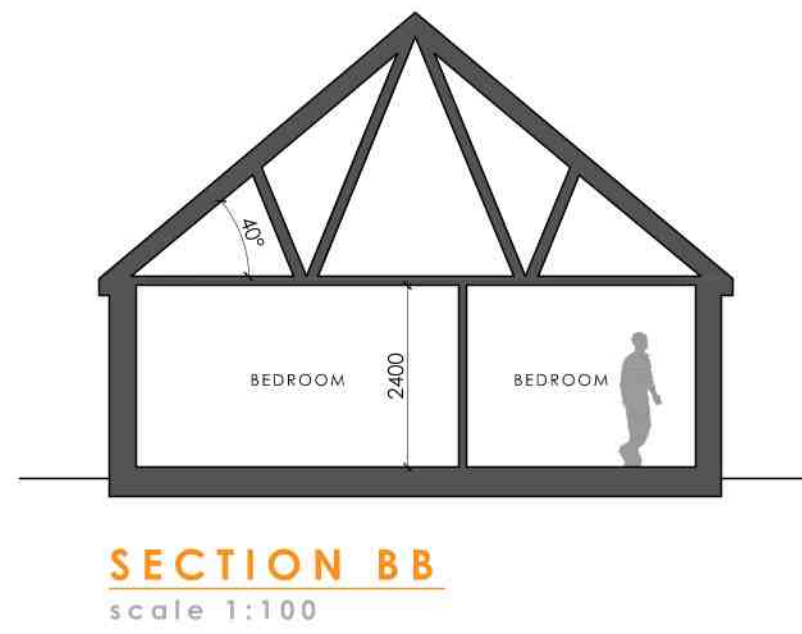

GARAGE DRAWINGS
scale 1:100

MATERIAL SCHEDULE PLOT 5	
Roof	Slate Effect Roof Tiles
Fascias / Soffits	Black uPVC on Rise and Fall Brackets
Gutters	Grey uPVC
Windows	uPVC with Brick Head Detail
Walls (Brick)	Red Facing Brick in Stretcher Bond
Walls (Cladding)	Composite Cladding