





GROUND FLOOR
scale 1:100

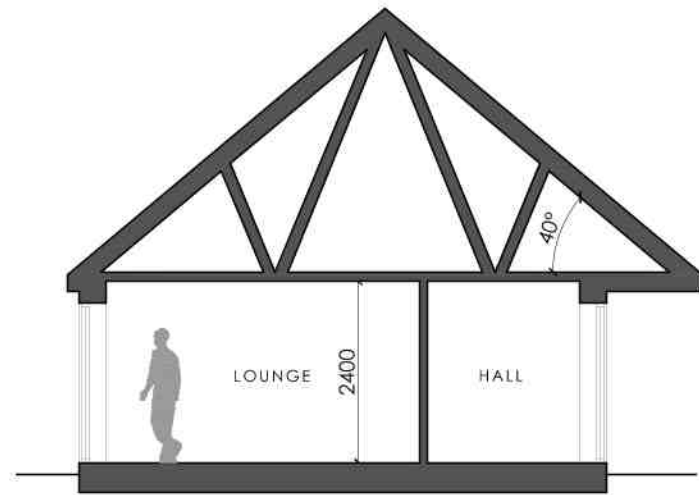

SECTION AA
scale 1:100

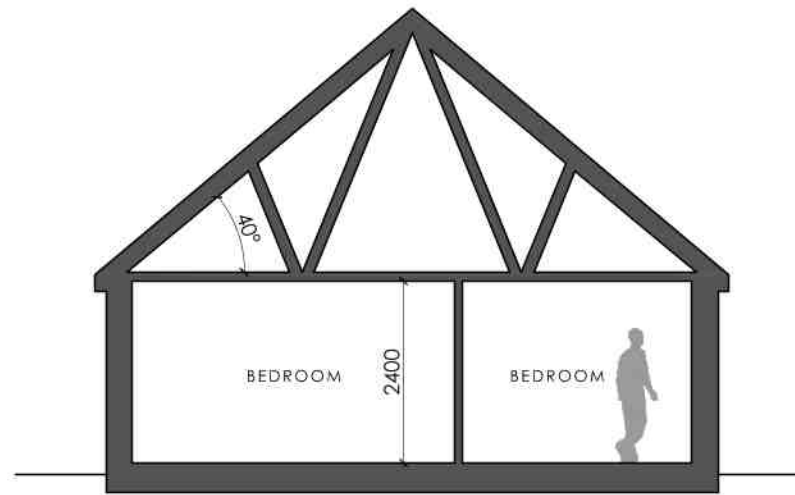

SECTION BB
scale 1:100




SECTION CC
scale 1:100

MATERIAL SCHEDULE PLOT 6	
Roof	Slate Effect Roof Tiles
Fascias / Soffits	Grey Fascias
Gutters	Black uPVC on Rise and Fall Brackets
Windows	uPVC with Brick Head Detail
Walls (Brick)	Red Facing Brick in Stretcher Bond
Walls (Cladding)	Composite Cladding



FRONT ELEVATION
scale 1:100

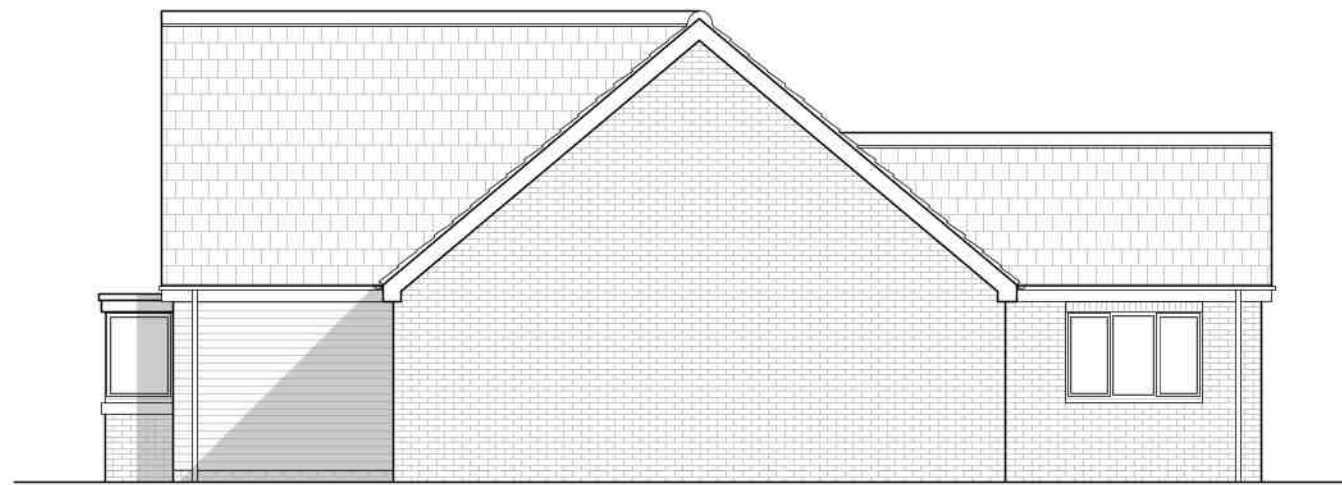


SIDE ELEVATION
scale 1:100



REAR ELEVATION
scale 1:100



SIDE ELEVATION
scale 1:100

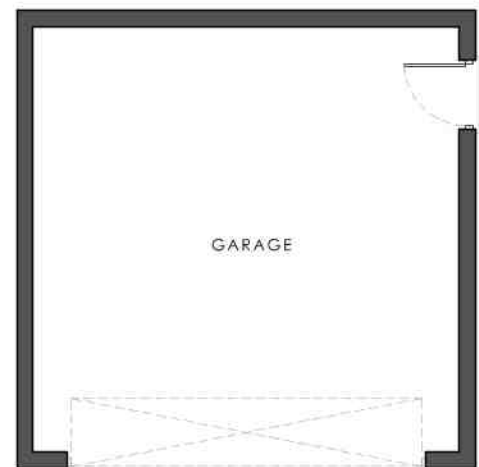

GARAGE DRAWINGS
scale 1:100

