


Single Species Hedgerow

ELEVATION C
Dashed line denotes proposed 1800mm high timber close board fence

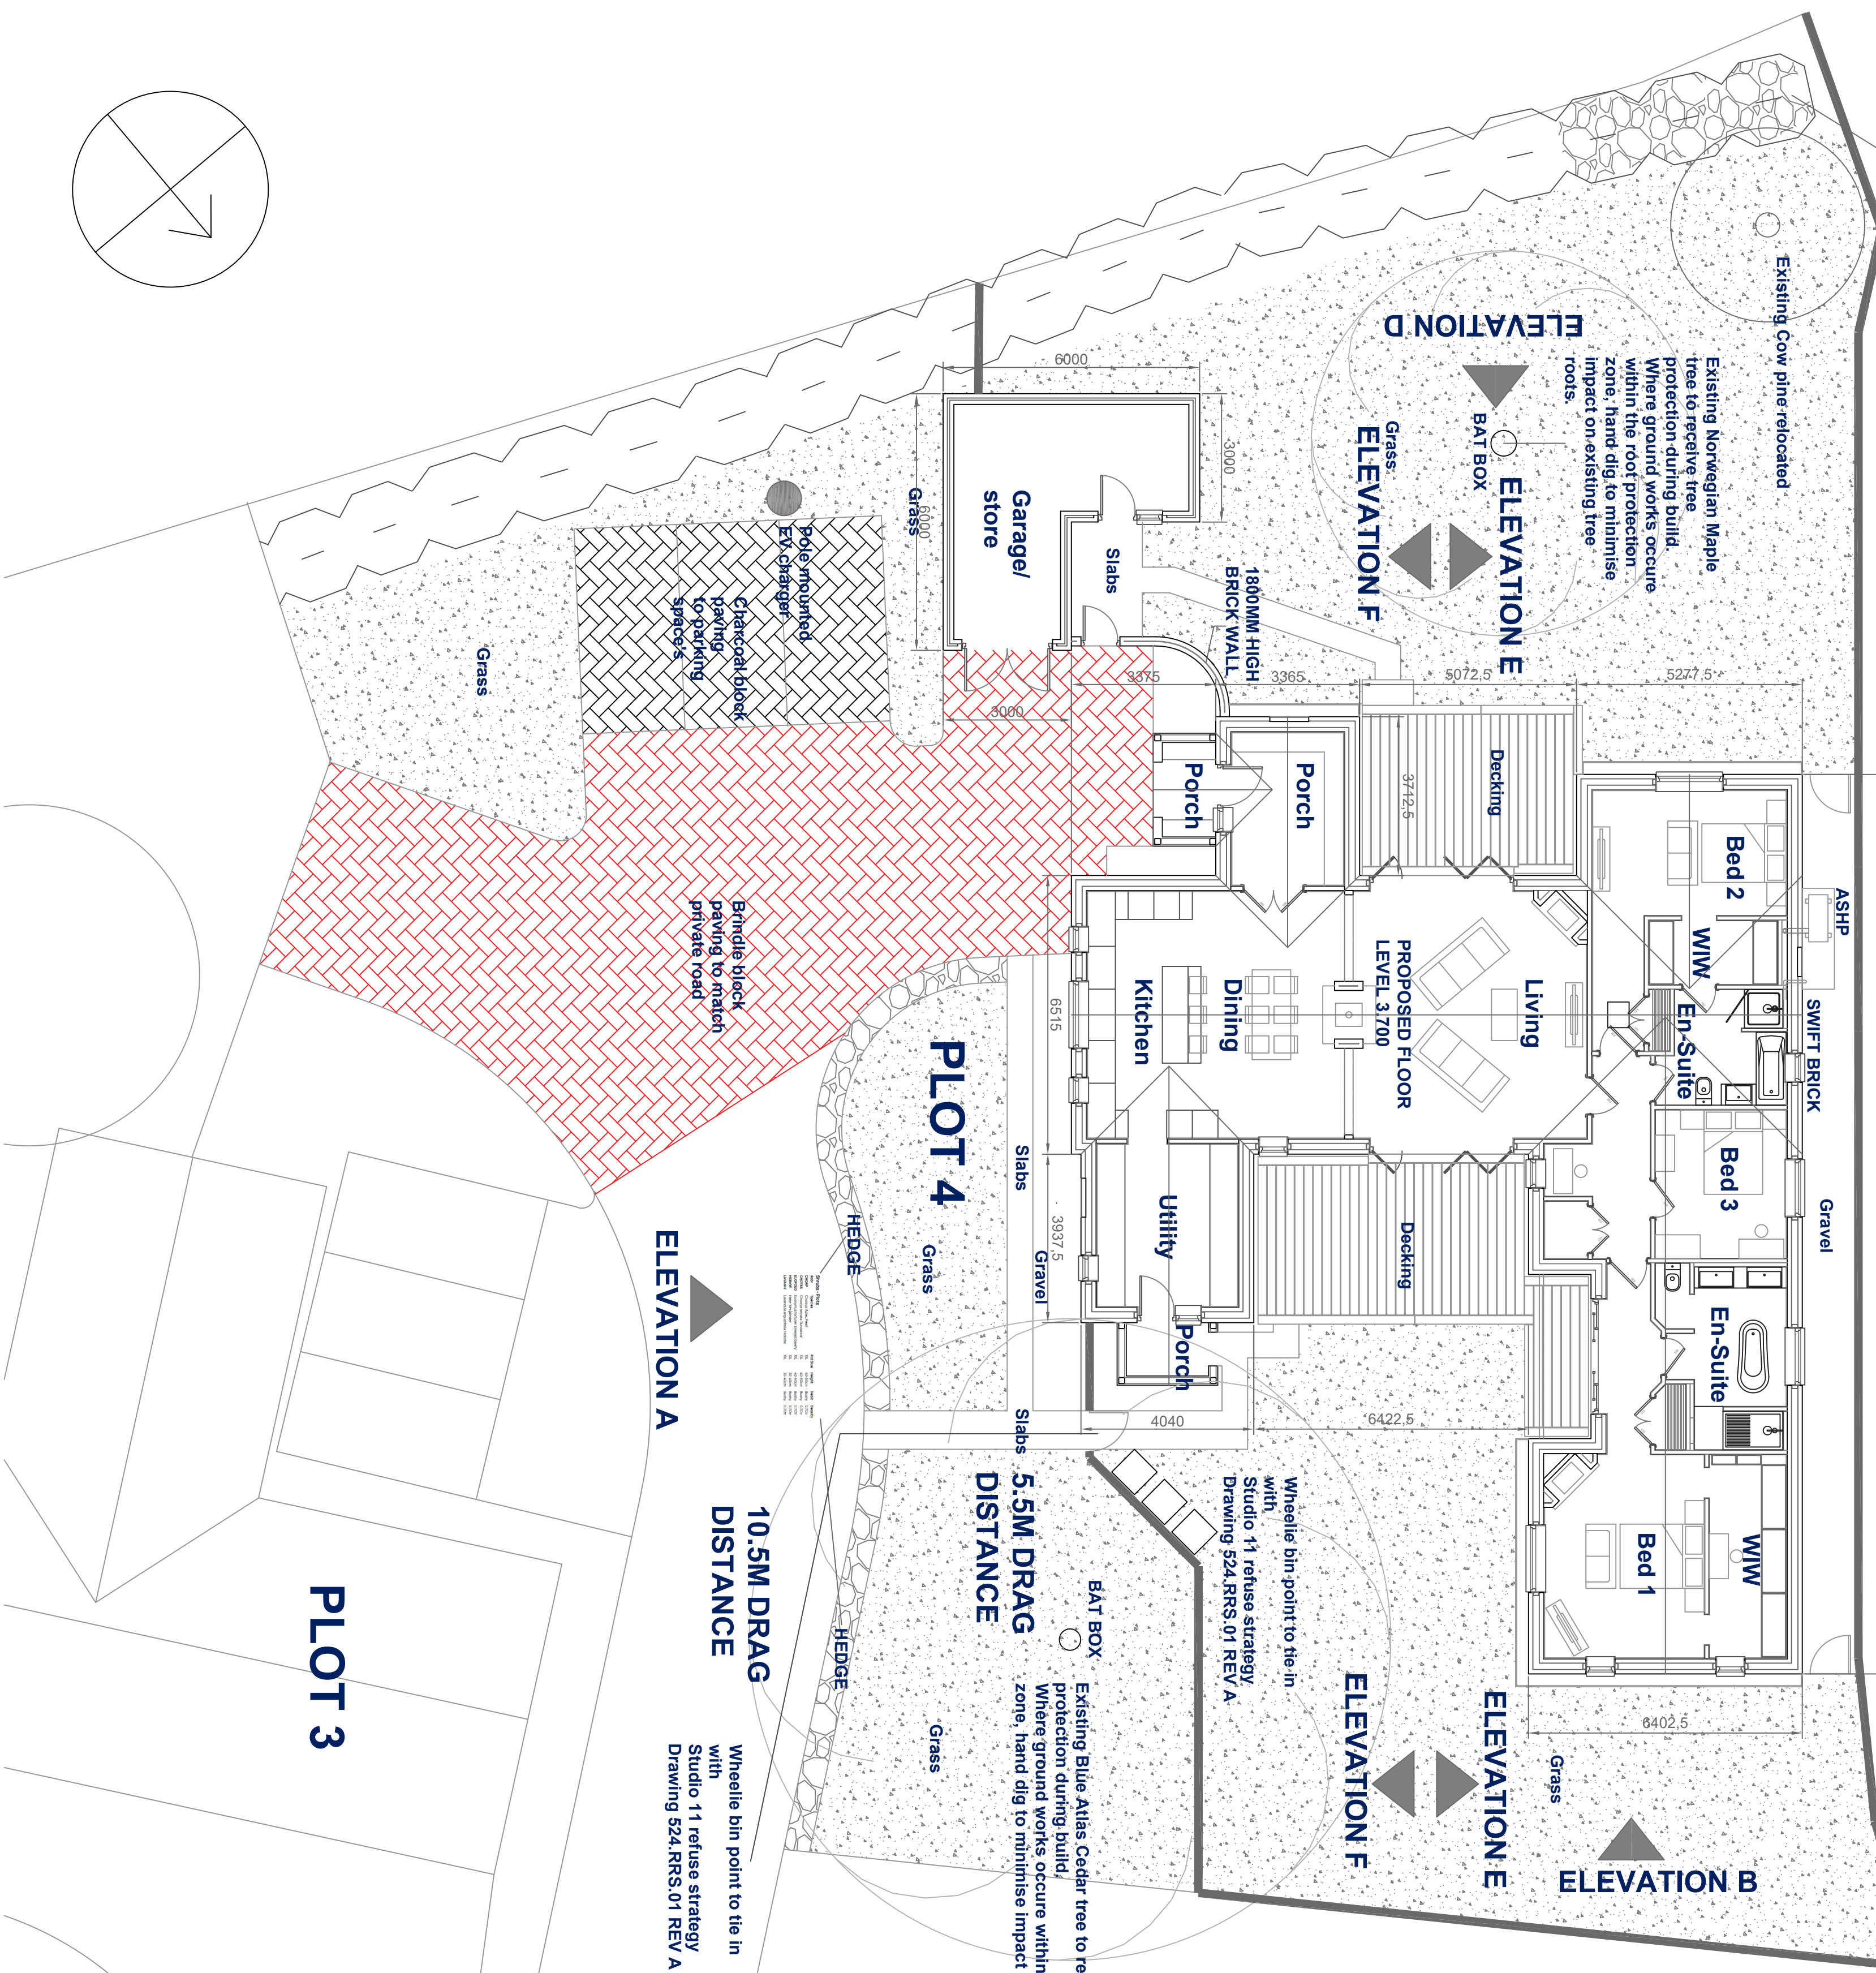

PLOT 4, THARY LANE - SURELEET
PROPOSED PLANS AND ELEVATIONS
DRAWING 100 - REV -
SCALE 1:100 @ A1

- PROPOSED MATERIALS:
1. WALLS - ANTIQUE RED STOCK BRICK
 2. ROOF - BLACK TILES.
 3. FASCIA/SOFFITS - DARK GREY.
 4. RAINWATER GOODS - BLACK.
 5. WINDOWS / DOORS - ANTRACITE GREY

