





A - MIXED HEDGE

- (a) Hawthorn (*Crataegus Monoquina*)
- (b) Beech (*Fagus Sylvatica*)
- (c) Blackthorn (*Prunus Spinosa*)
- (d) Buckthorn (*Rhamnus Cathartica*)

All planting to be in accordance with BS 4428:1989 and amendment No. 1 (1991)
All trees to be planted with minimum 0.6m plastic mulch mat and to be staked, tied and tubed.
1/3 to 1/2 bag of peat free tree and shrub planting compost to be incorporated into backfill for each tree hole.

[illegible]

LOCATION PLAN
1/2500.

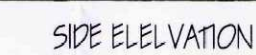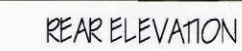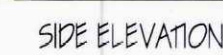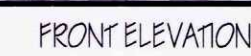

Ref. A



G. R. MERCHANT LTD.
I.ENG AMICE FIWO
ARCHITECTURAL, STRUCTURAL
AND LAND DRAINAGE
CONSULTANTS
4 Wrights Mews
12A Park Road, Holbeach,
Spalding, Lincs. PE12 7EE
Tel: 01406 490800
Fax: 01406 425744
E-Mail: gr.merchant@btconnect.co.uk

Project

CHNAGE OF USE OF REDUNDANT BUILDING
GUBBOLES DROVE.
SURFLEET.
SPALDING, LINGS, PEII 4AX.

Client
C. F. HARRISON LTD.

Drawing

LOCATION & SITE PLANS,
FLOOR PLANS & ELEVATIONS - PROPOSE

Job Ref. 1729-07.	Drawing No. 02A.
Date FEB '08.	Drawn GRM.

Scales
1/50, 1/100, (unless otherwise stated

[illegible]