


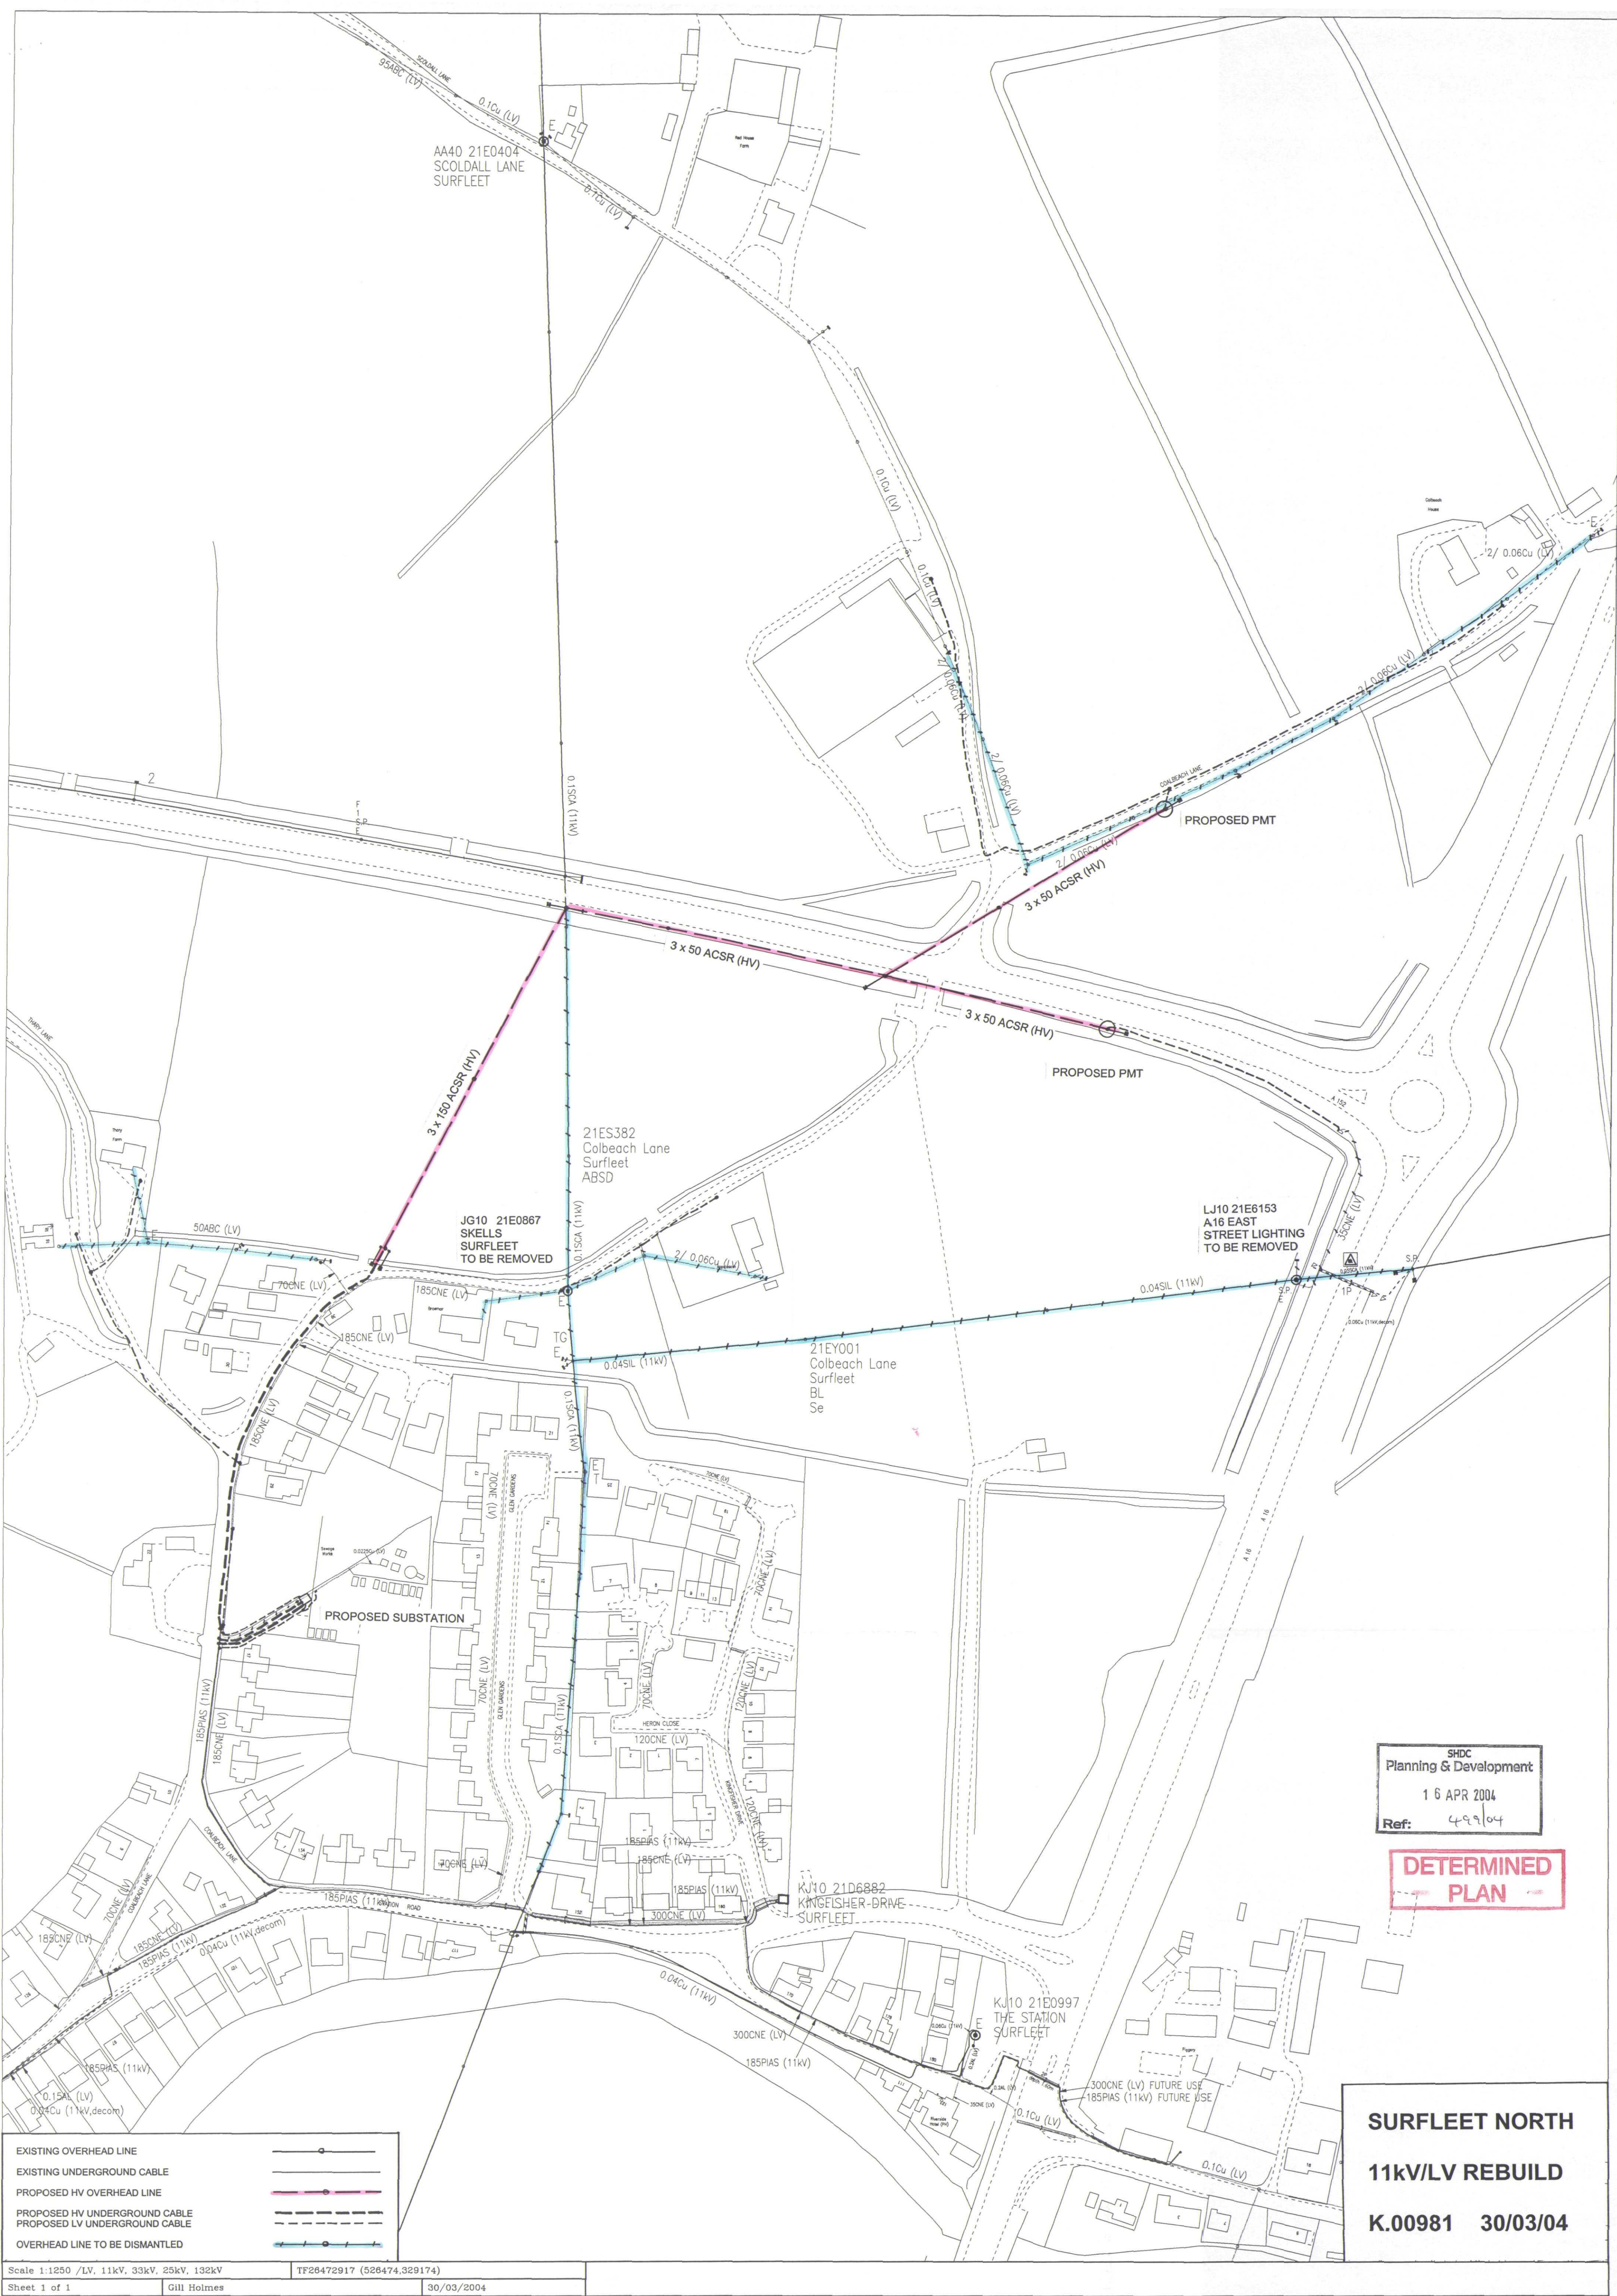

SHDC  
Planning & Development  
16 APR 2004  
Ref: 49904

**DETERMINED  
PLAN**

**SURFLEET NORTH**  
**11kV/LV REBUILD**  
**K.00981 30/03/04**

EXISTING OVERHEAD LINE  
EXISTING UNDERGROUND CABLE  
PROPOSED HV OVERHEAD LINE  
PROPOSED HV UNDERGROUND CABLE  
PROPOSED LV UNDERGROUND CABLE  
OVERHEAD LINE TO BE DISMANTLED