



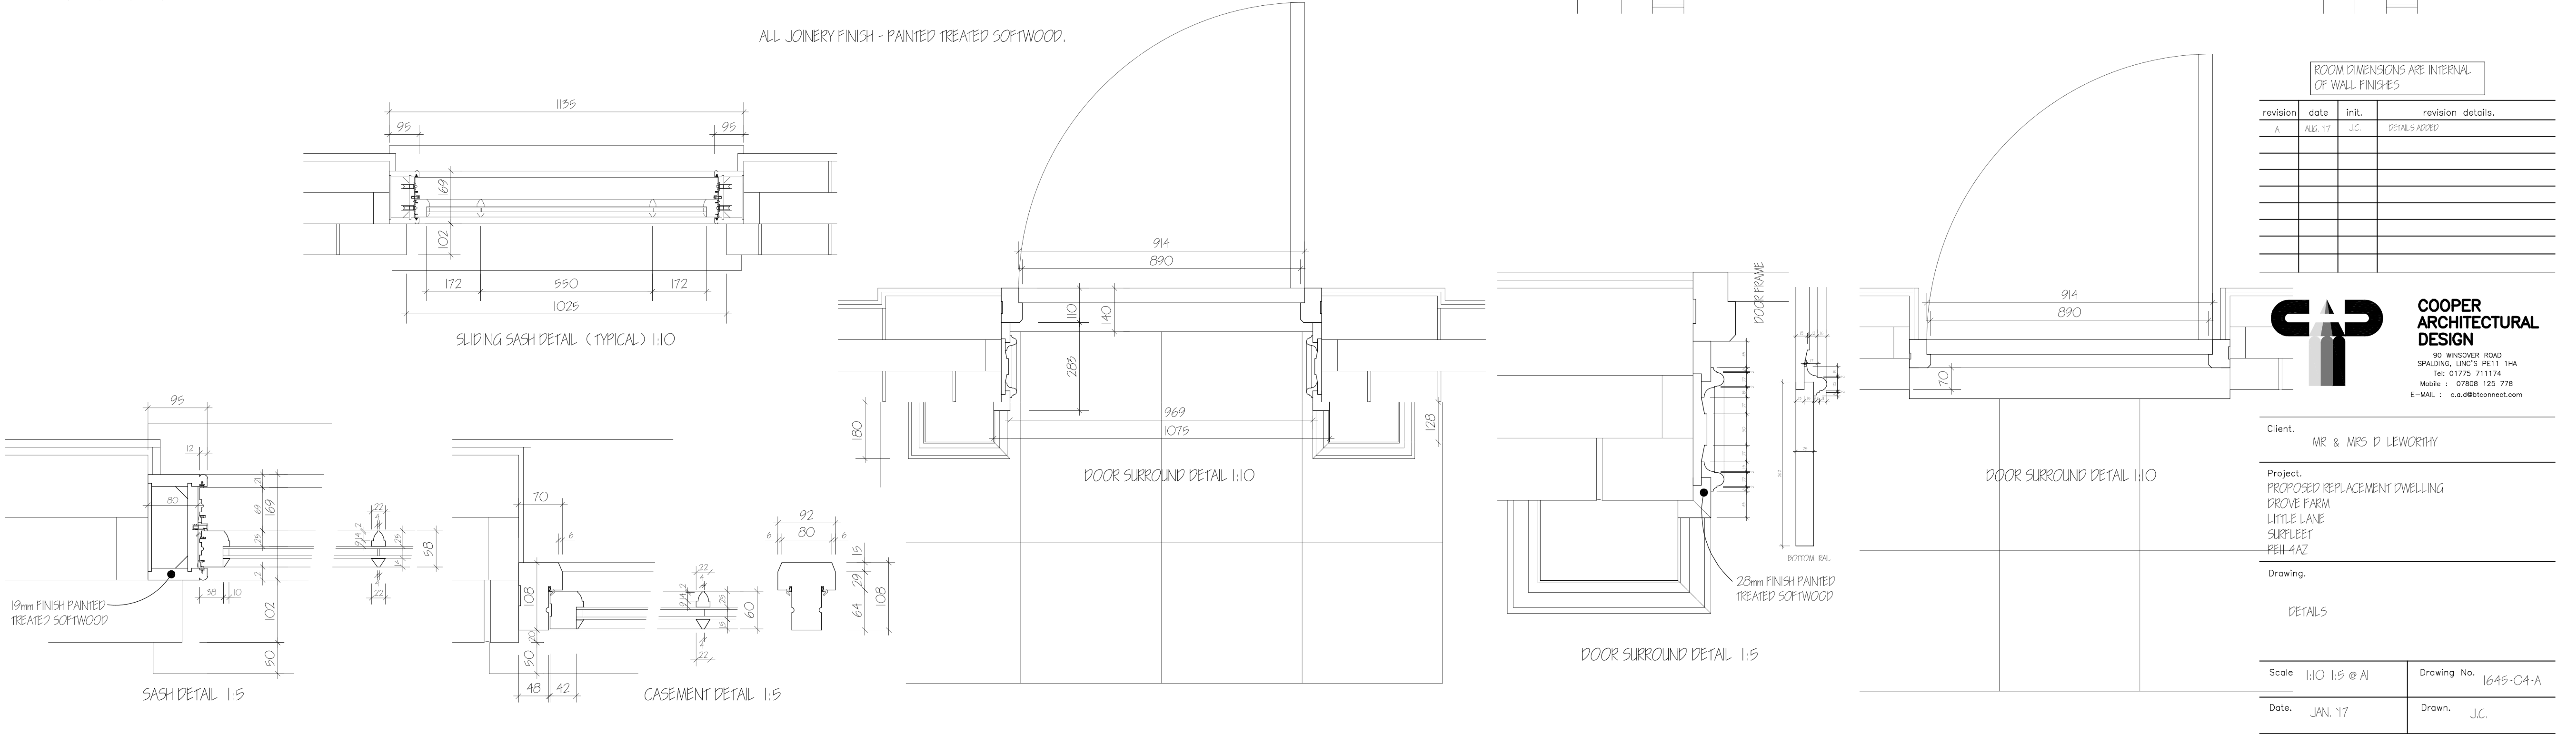

ALL JOINERY FINISH - PAINTED TREATED SOFTWOOD.



ROOM DIMENSIONS ARE INTERVAL OF WALL FINISHES				
revision	date	init.	revision details.	
A	AUG. 17	J.C.	DETAILS ADDED	

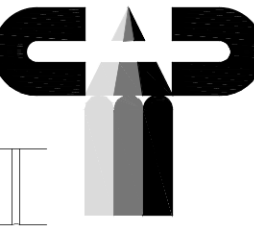

**COOPER
ARCHITECTURAL
DESIGN**
90 WINDOVER ROAD
SPAINBORO, VIC 3111
Tel: 01775 711174
Mobile: 07808 125 778
E-MAIL: c.a.d@btconnect.com

Client.		MR & MRS D LEWORTHY	
Project.		PROPOSED REPLACEMENT DWELLING DROVE FARM LITTLE LANE SURPLEET PE11 4AZ	
Drawing.		DETAILS	
Scale		Drawing No.	
1:10 1:5 @ A1		1645-04-A	
Date.		Drawn.	
JAN. 17		J.C.	