



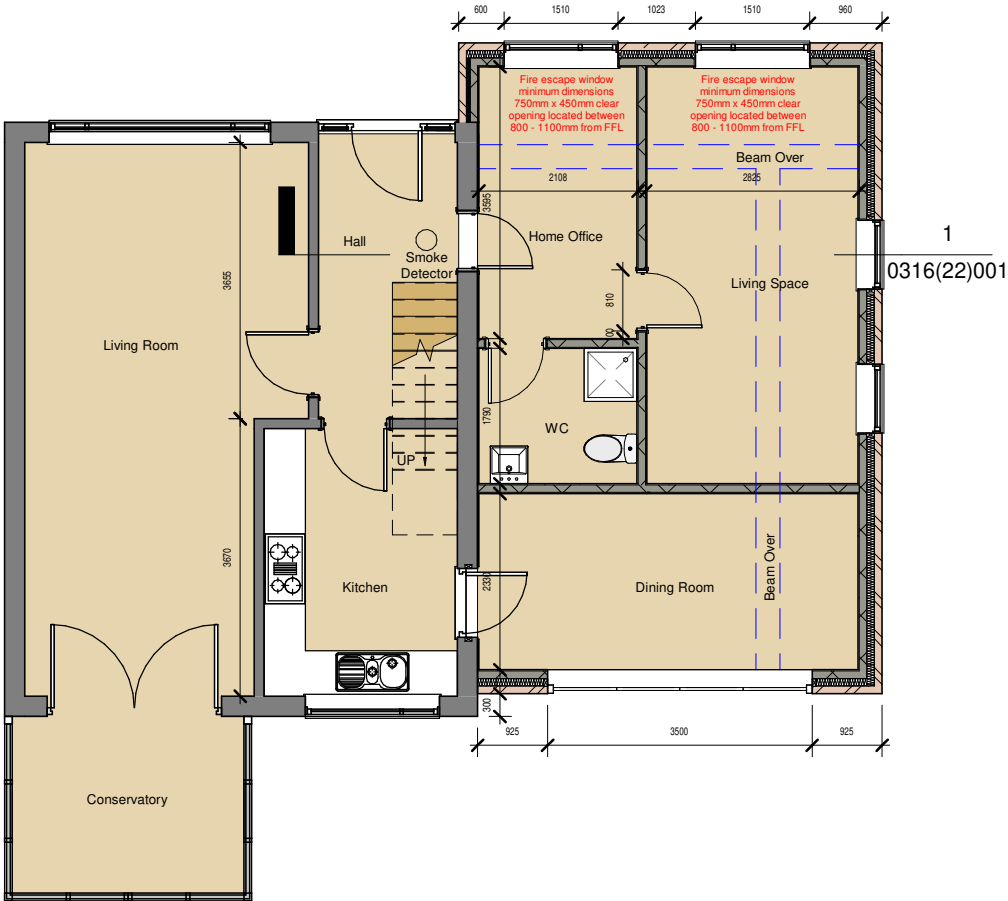

Ground Floor
1 : 100

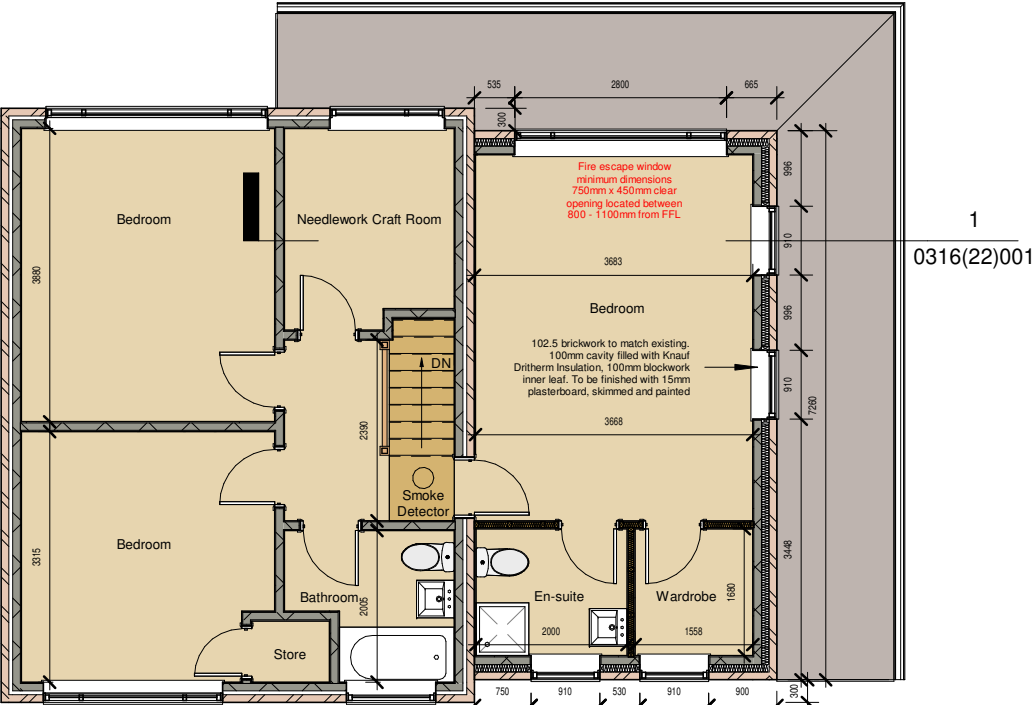

First Floor
1 : 100

Project
Surfleet Road

Client: Mrs Webb
Project Title: Proposed side
extension to dwelling at 36 Surfleet
Road, Spalding, PE11 4AG

Date: 13.04.18
STATUS: BUILDING REGULATIONS APPROVAL

Proposed Plans

0316(20)003

01.07.2020	B02	Amended to client comments
04.06.2020	B01	Amended to building control / client comments
Date	Rev	Comment

Rev B02
Scale: 1 : 100