


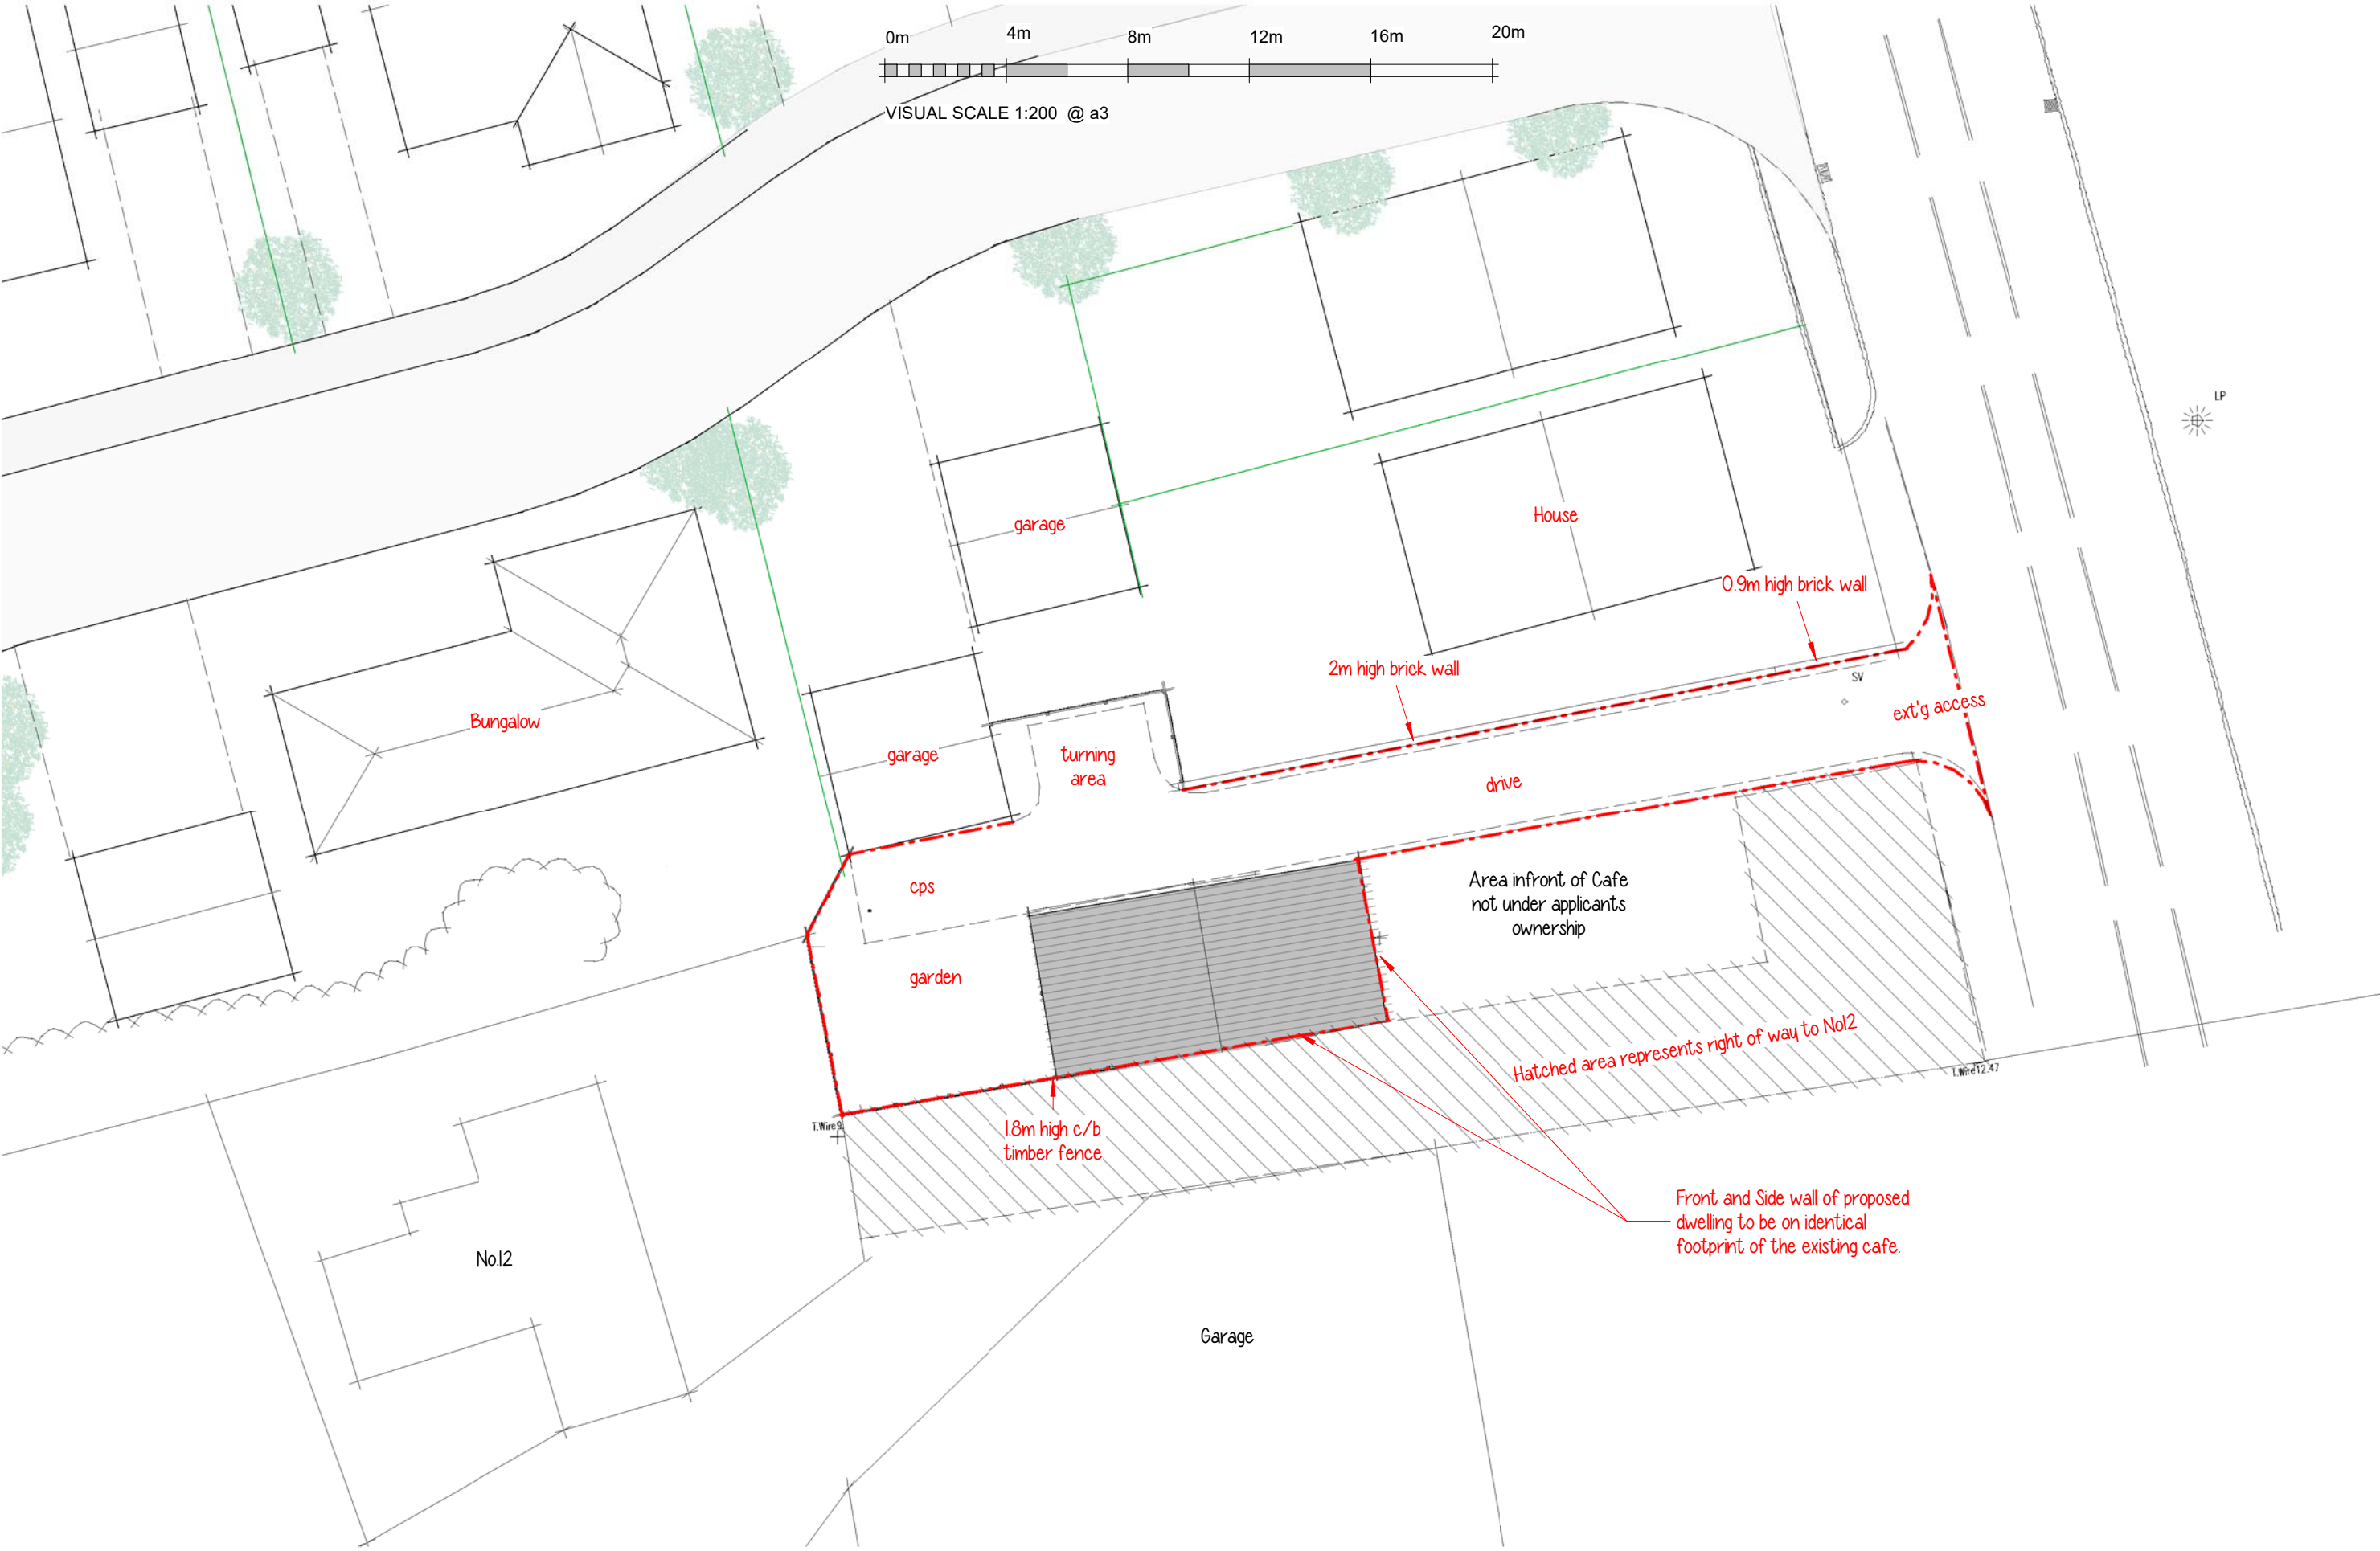

Proposed Block Plan

Drg No 2965 / 02 rev C



Land adjacent to 20 Gosberton Road | Surfleet