
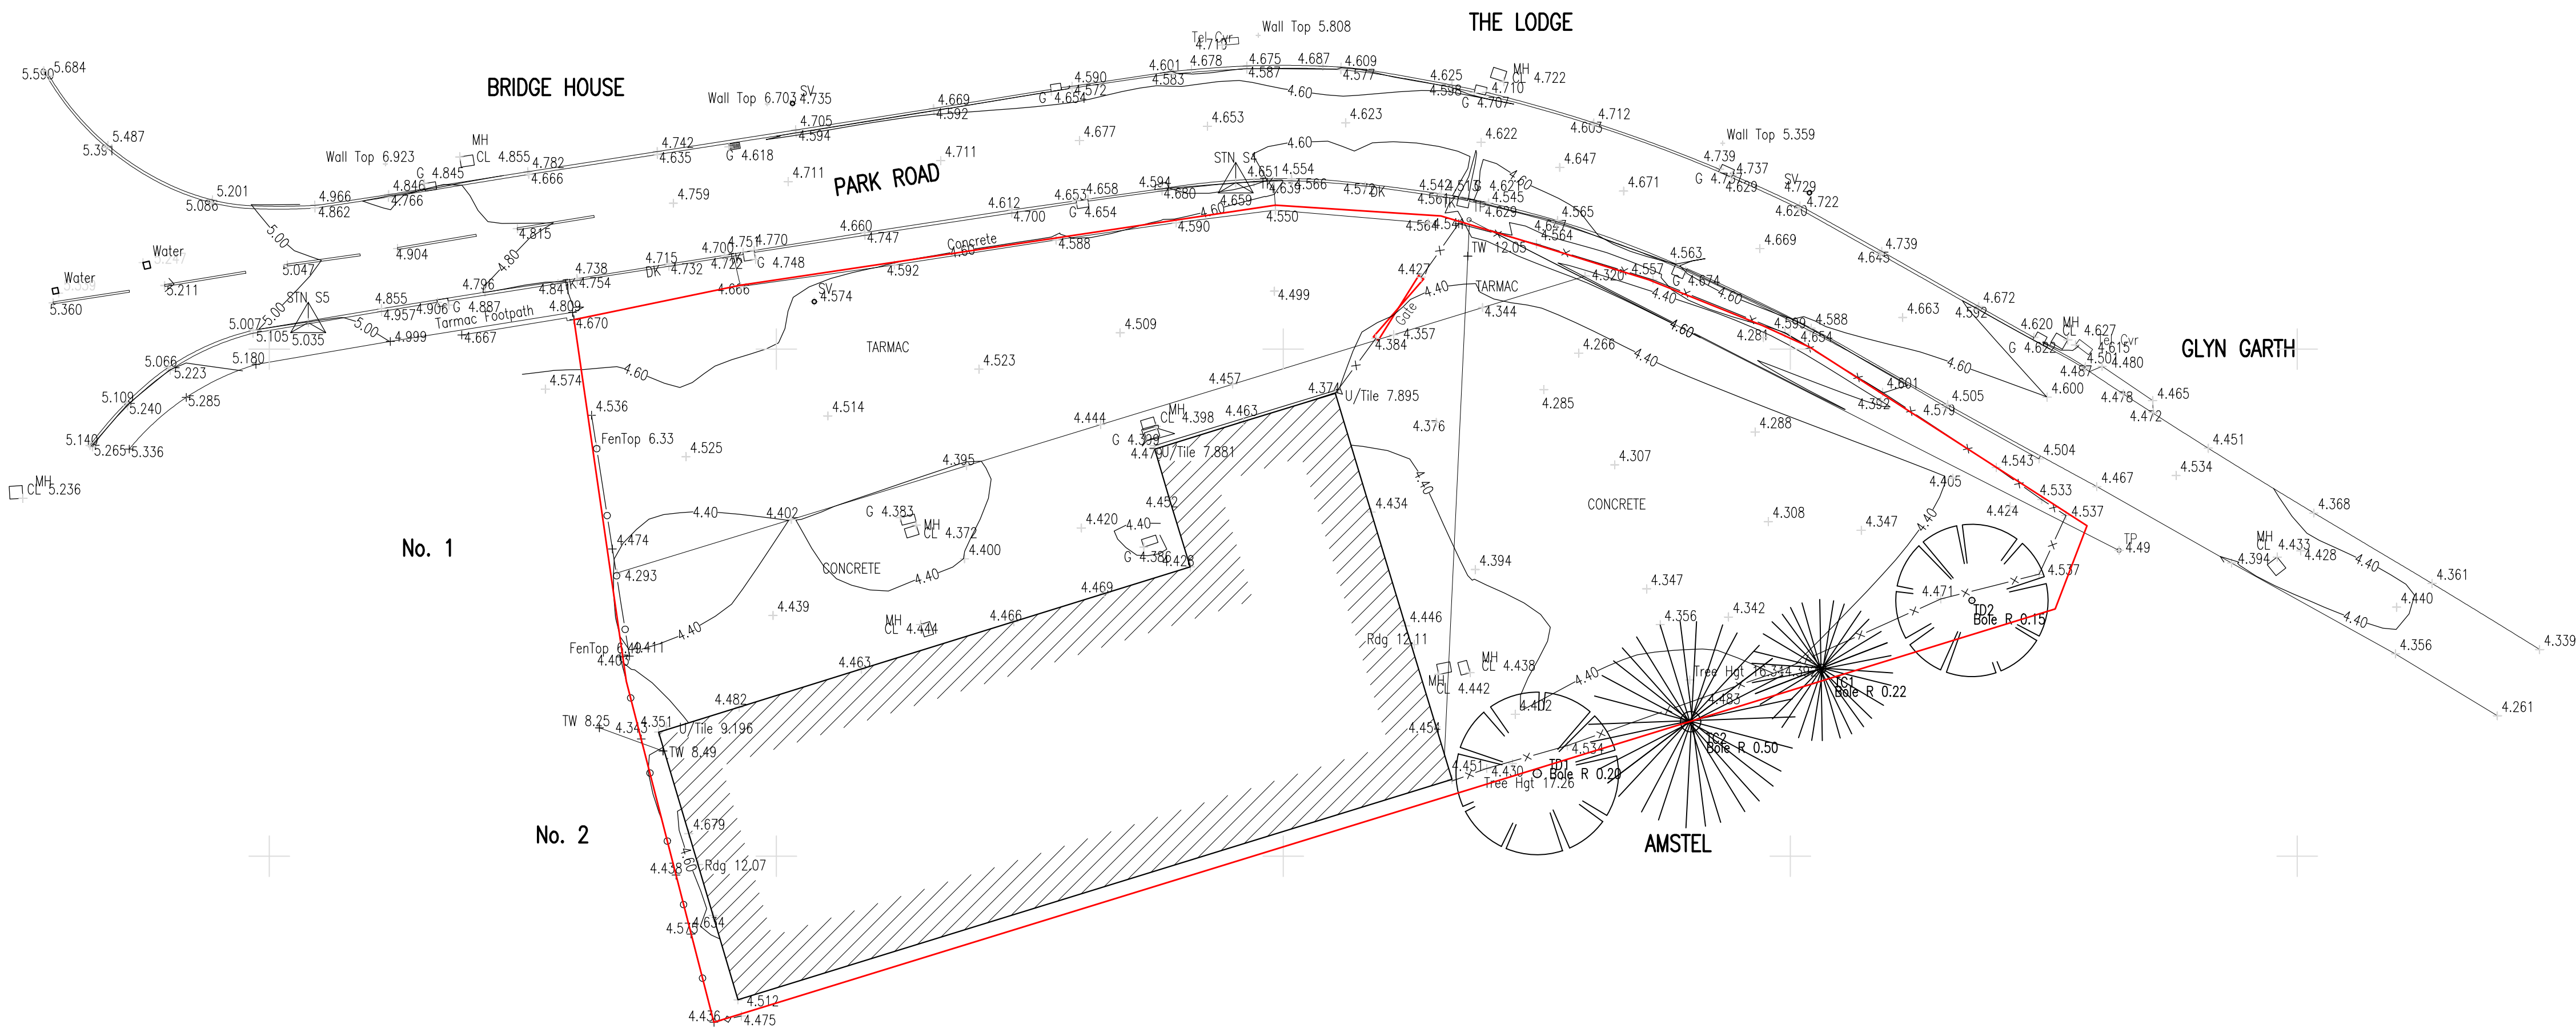


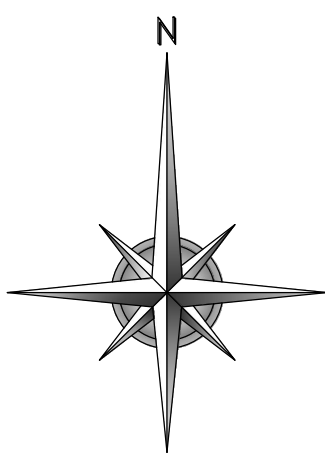

Key

SURVEY STATIONS				
Name	Easting	Northing	Height	Remark
STN_S4	525172.699	328108.199	4.669	P.K. NAIL
STN_S5	525126.916	328101.307	5.035	P.K. NAIL

The survey grid is the National Grid obtained from ETRS89 GPS Coordinates with OSTN02 transformation. Levels shown to Ordnance Survey datum using ETRS89 GPS with OSGM02 transformation.

Surveyed boundary features are not necessarily legal boundaries

All utilities have been identified to the best of the surveyors knowledge. The correct identification can not be 100% guaranteed and should be independently verified prior to use in any design or building works.

Services may be obscured by parked cars, leaf litter or building materials etc.

Rev	Date	Remarks
Status		FOR INFORMATION



**SIDEBOTTOM
RICHARDSON
CHENG LTD**

15 High Street,
Spalding,
Lincs. PE11 1TW
Tel: 01775 712660
Fax: 01775 712635
Email: src@srcol.com

CONSULTING STRUCTURAL AND CIVIL ENGINEERS

Project

**Site Survey at
3-11 Park Road,
Surfleet, Lincs
For John De Hev**

Title

Topographical Survey

Date	Apr. '16	Scale	1:200	@A1
Drawn	JL	Checked	AS	
Design	-	File Name	17216-01	

DRG No. 17216/01

Rev -