


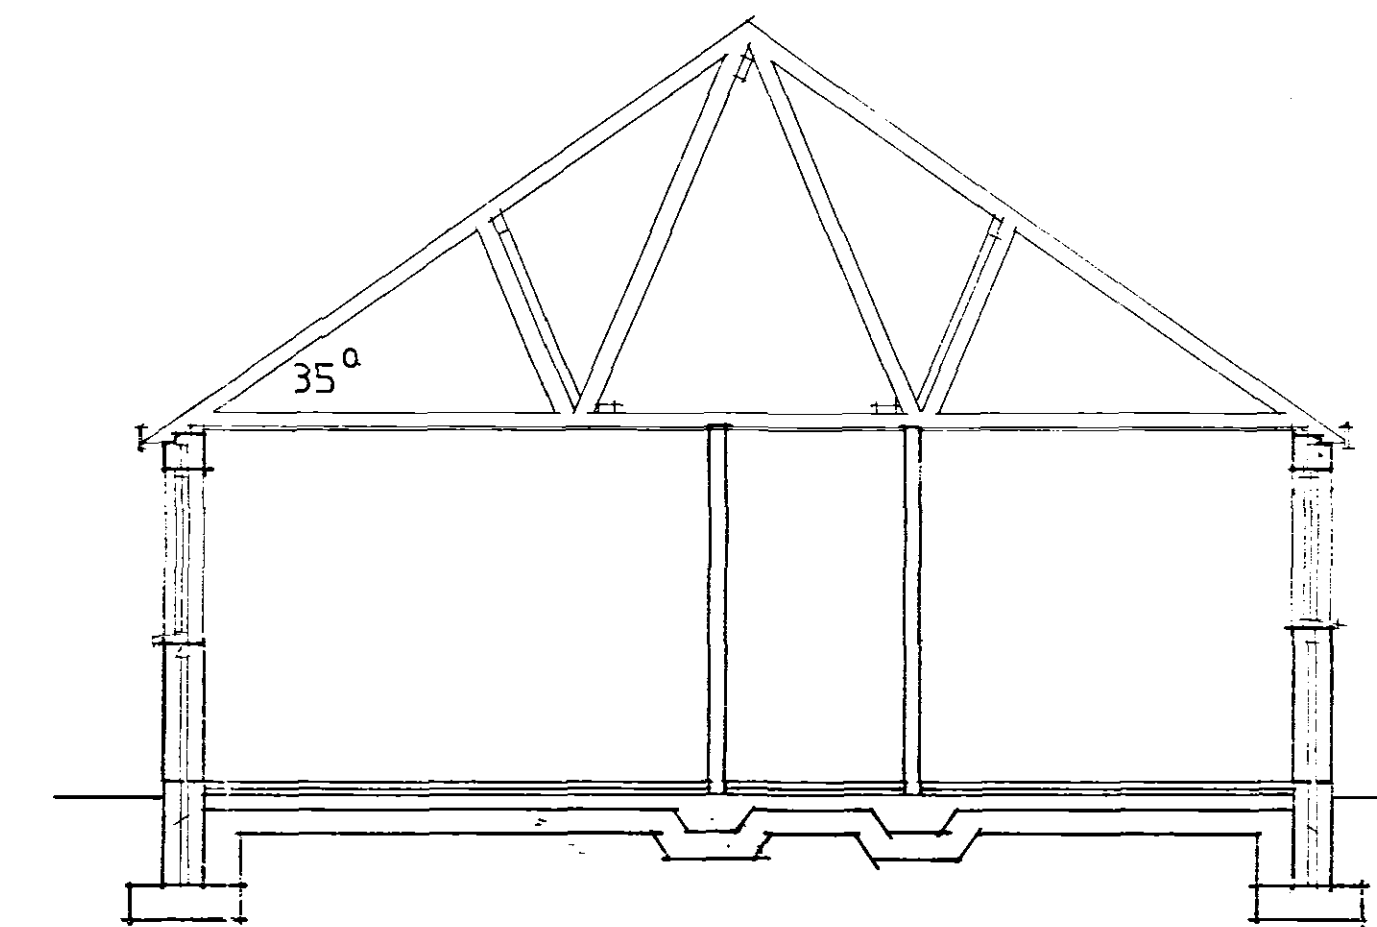


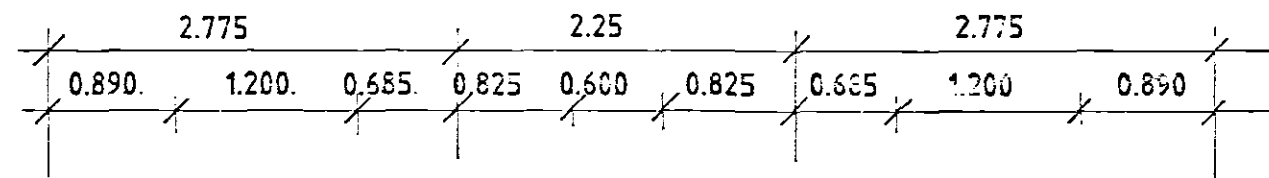


SECTION:

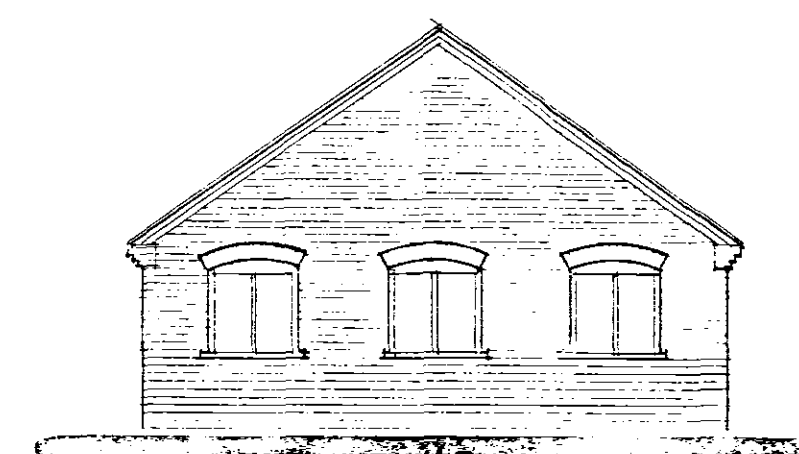


FRONT

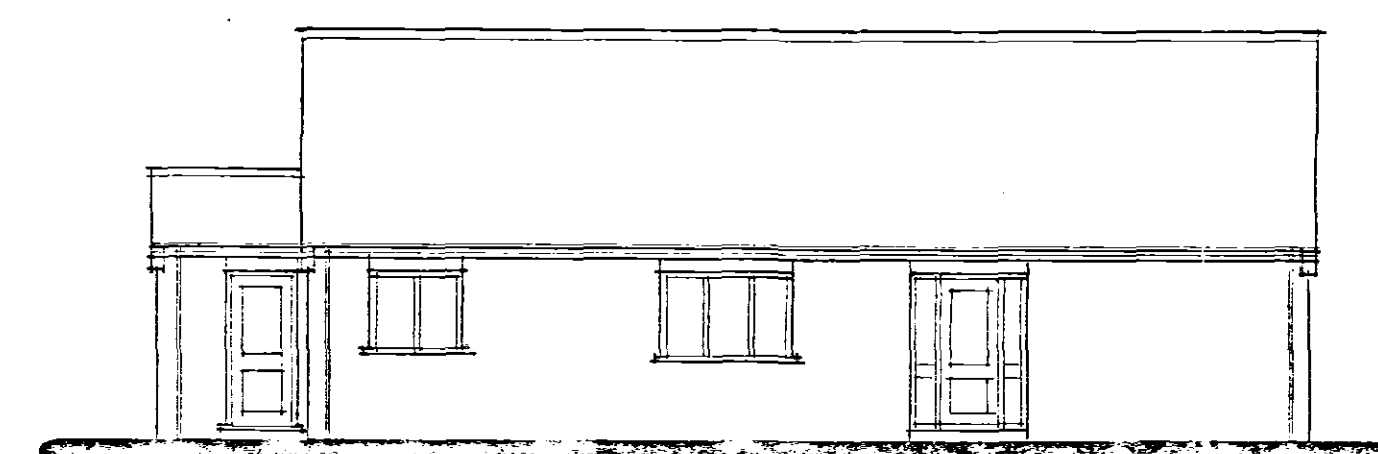

SIDE

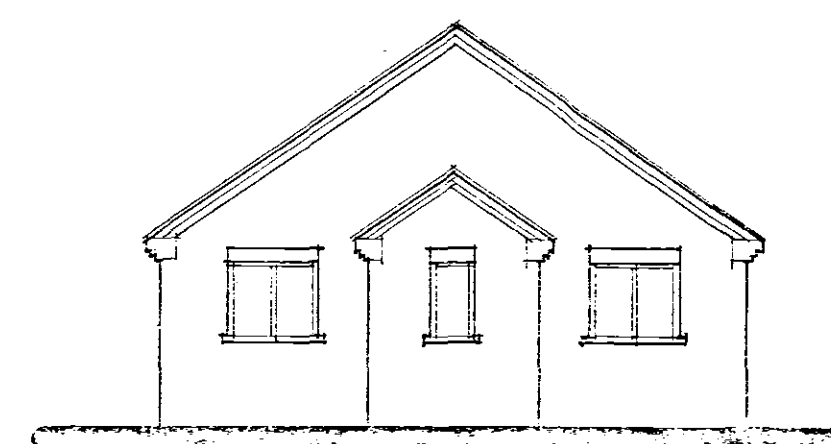

REAR

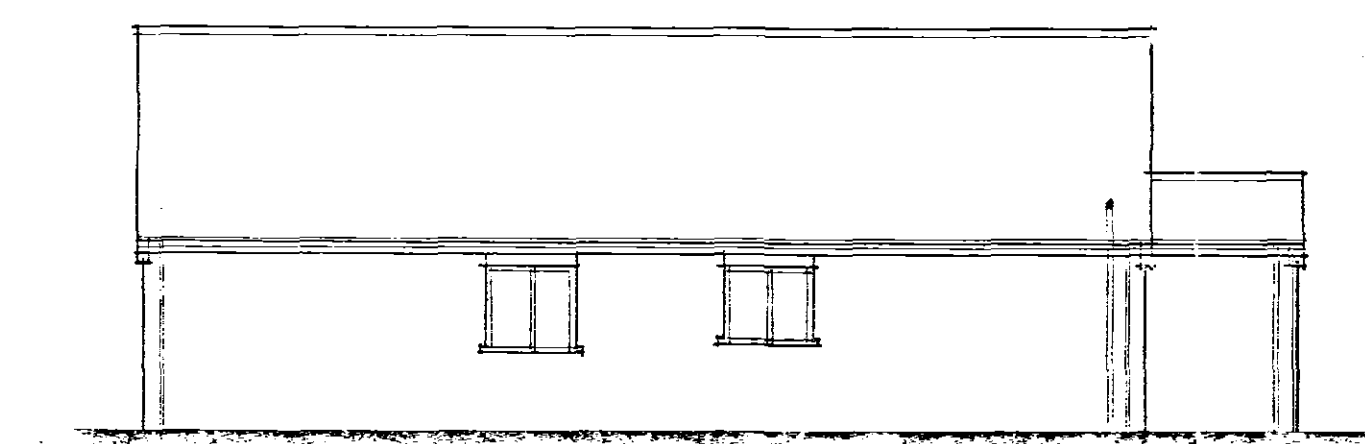

SIDE

**DETERMINED  
PLAN**

SHDC  
Planning & Development  
30 APR 2004  
Ref: 0560104

A - DETAILS. ADDED. - 15.4.04.

**Status**  
CONSULTANTS IN ARCHITECTURE & PLANNING

PROPOSED REPLACEMENT  
DWELLING AT 2 SURFLEET  
ROAD, SURFLEET FOR

MR. & MRS. B. TURNER.

|          |       |            |
|----------|-------|------------|
| 1:50     | 1:100 | SD04-020/2 |
| MARCH-04 |       | B.GILHAM.  |

2 Edinburgh Walk, Holbeach,  
Spalding, Lincs. PE12 7AP.  
Tel: 01406 424343 Fax: 01406 490702