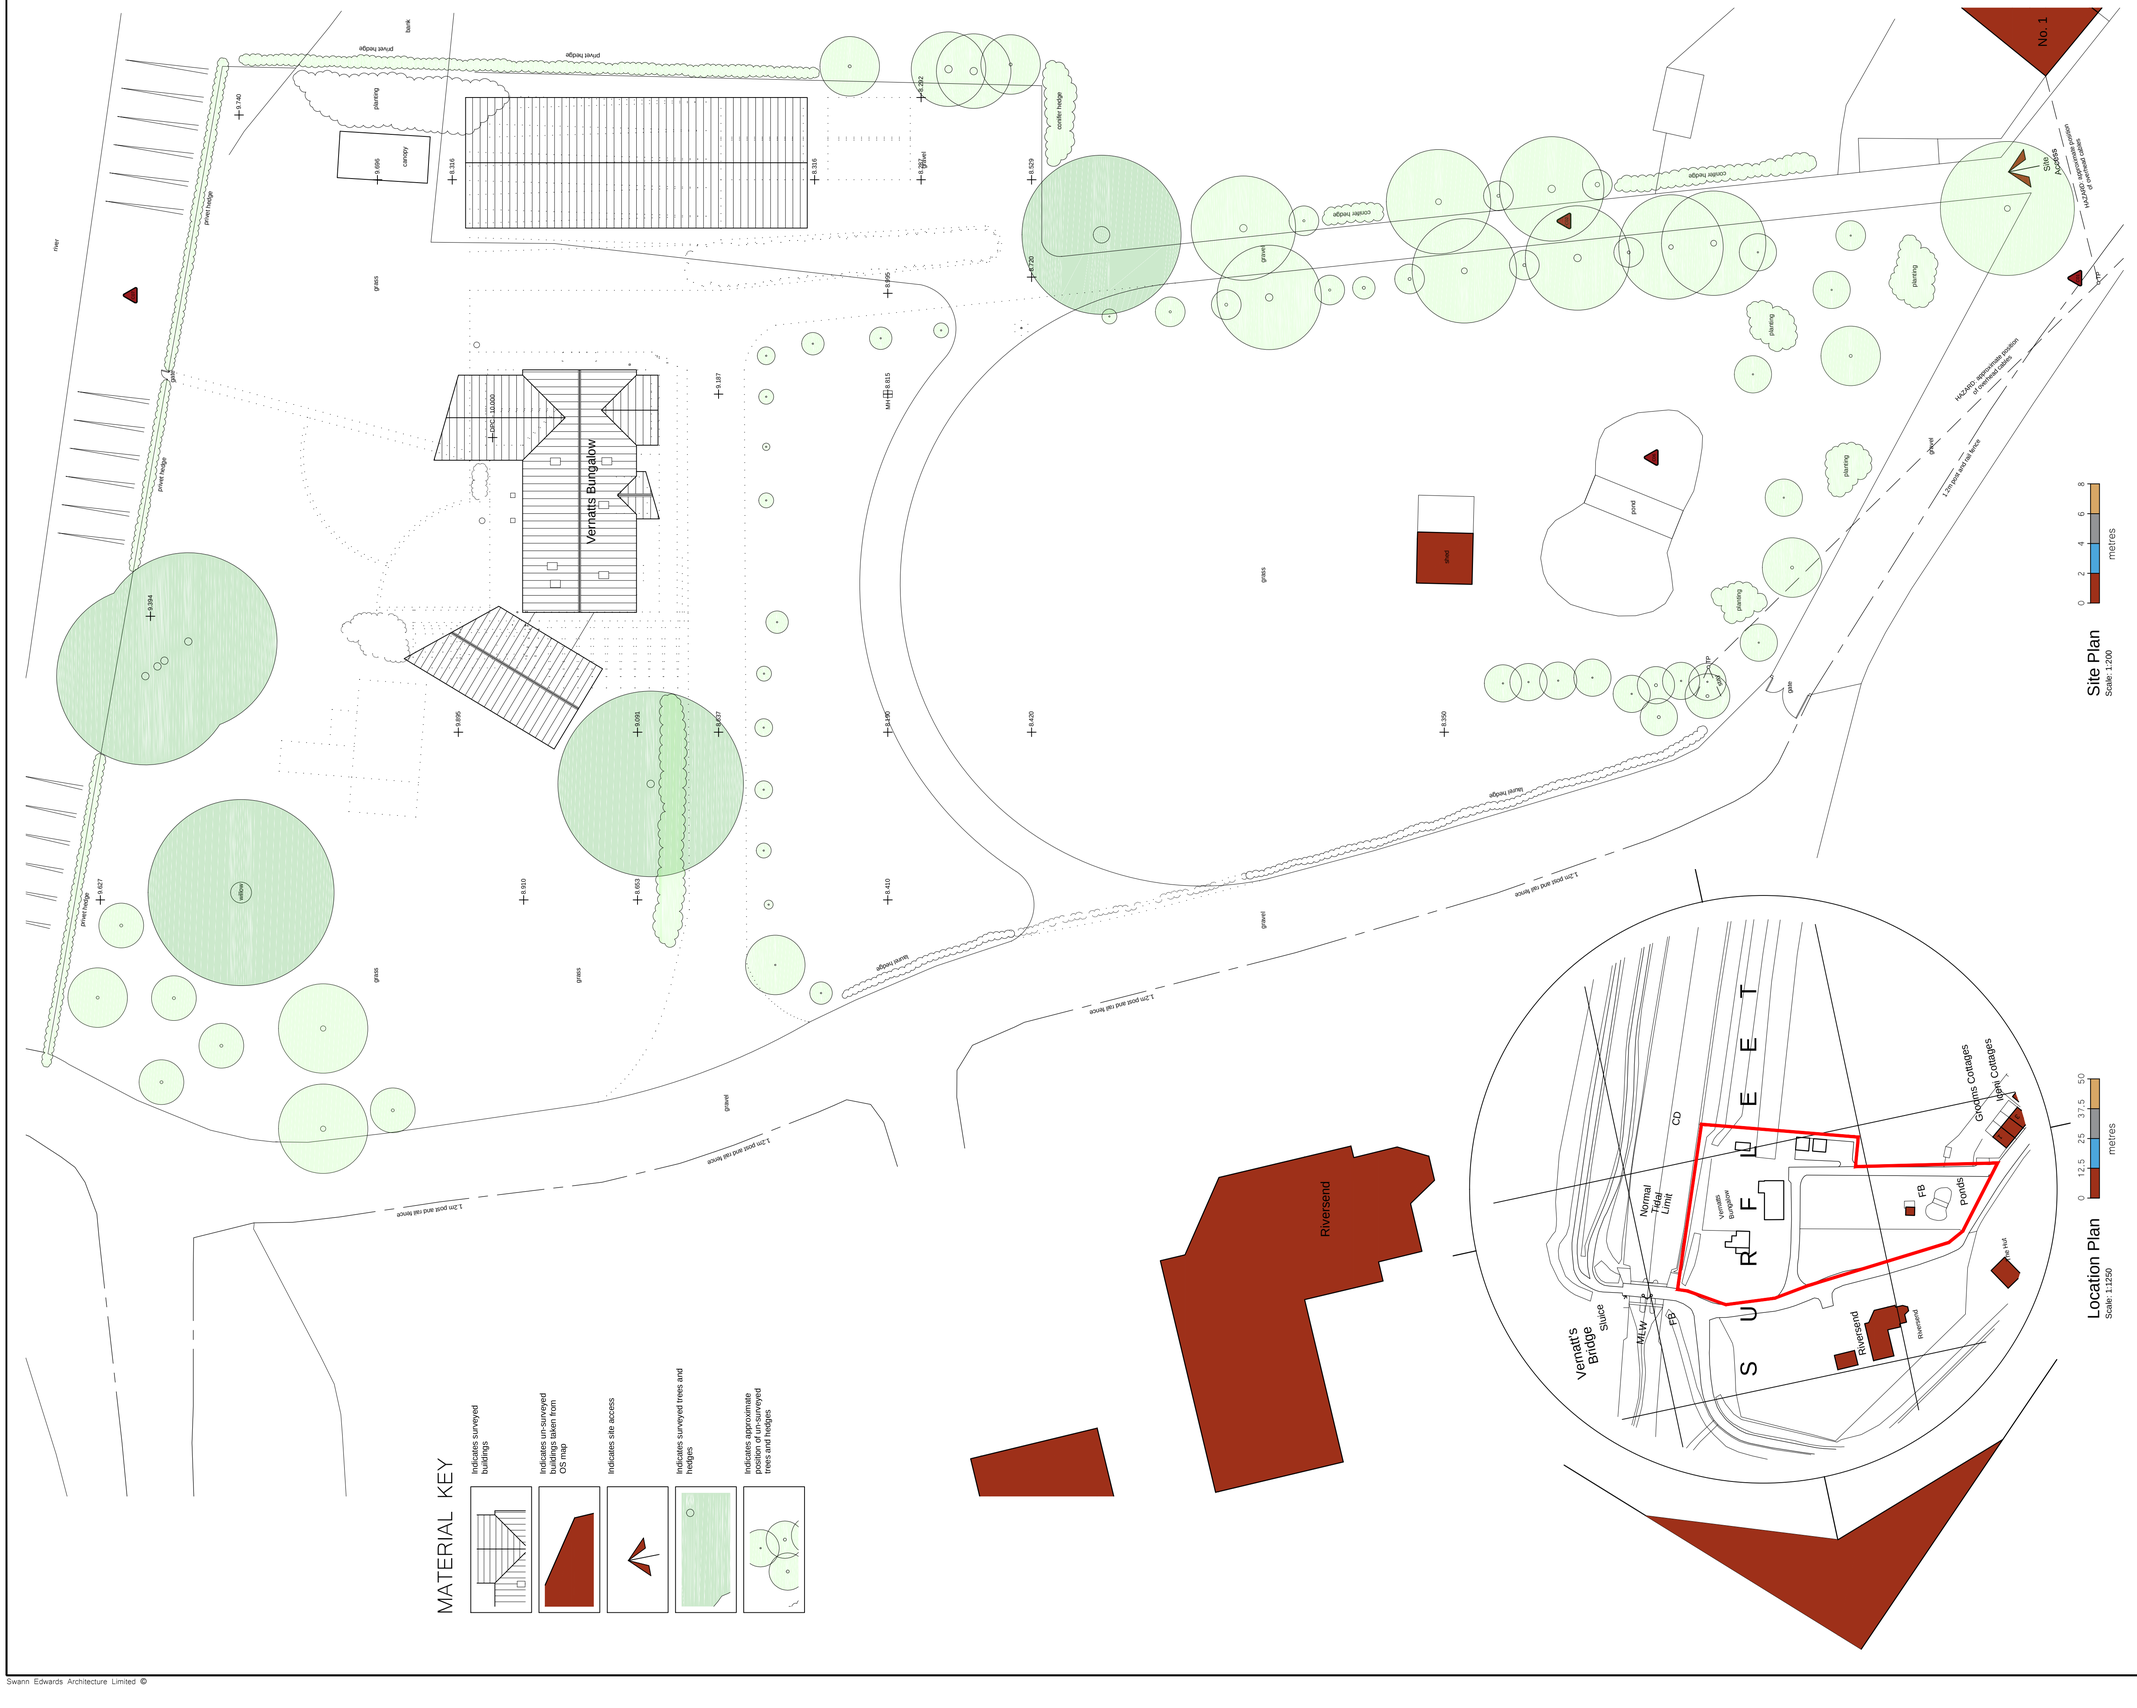

No. 1
Site Access
Vernatts Bungalow
pond
pond
gravel
gravel
gravel
grass
grass
grass
grass
planting
planting
planting
planting
planting
canopy
canopy
gate
gate
gate
conifer hedge
conifer hedge
conifer hedge
conifer hedge
beech hedge
beech hedge
beech hedge
beech hedge
privet hedge
privet hedge
privet hedge
privet hedge
privet hedge
bank
river
1.2m post and rail fence
1.2m post and rail fence
1.2m post and rail fence
1.2m post and rail fence
HAZARD approximate position of buried cables
HAZARD approximate position of buried cables
overhead cables
overhead cables
overhead