
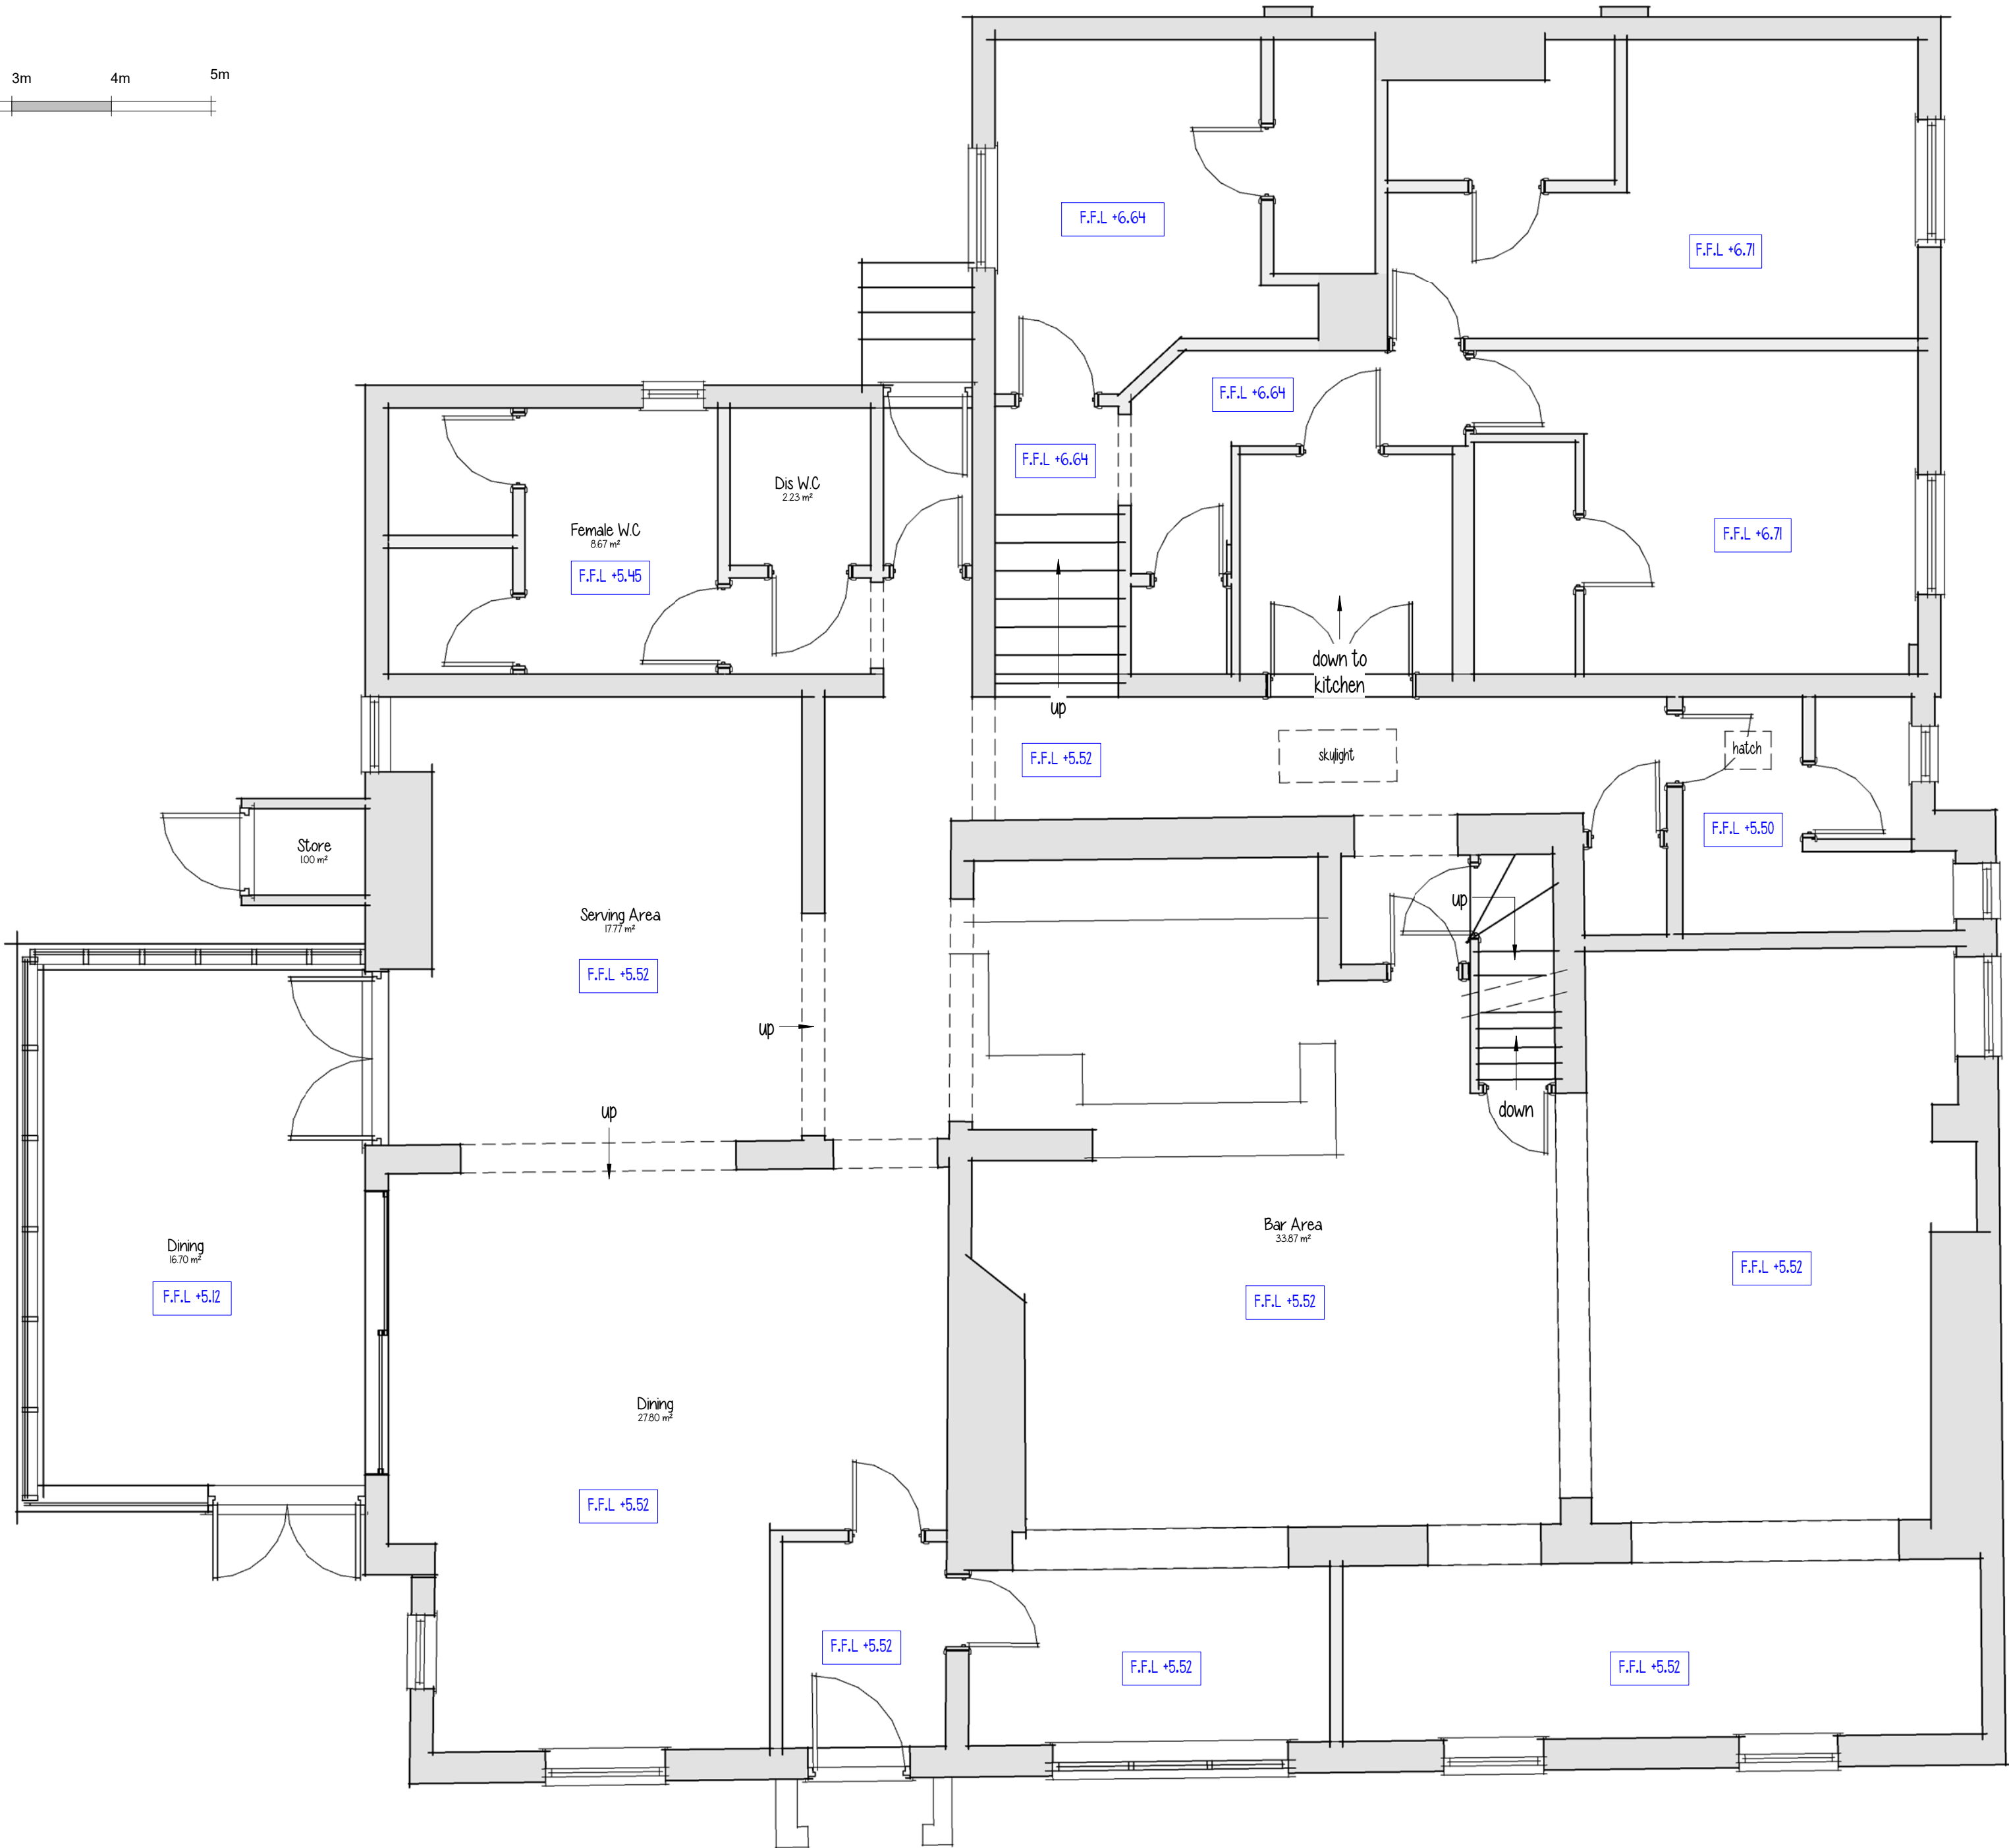


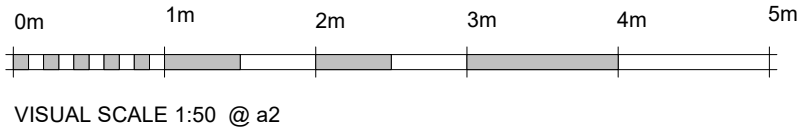

Existing Grd Floor Layout

Drg No 2854 - 05 (a2)