
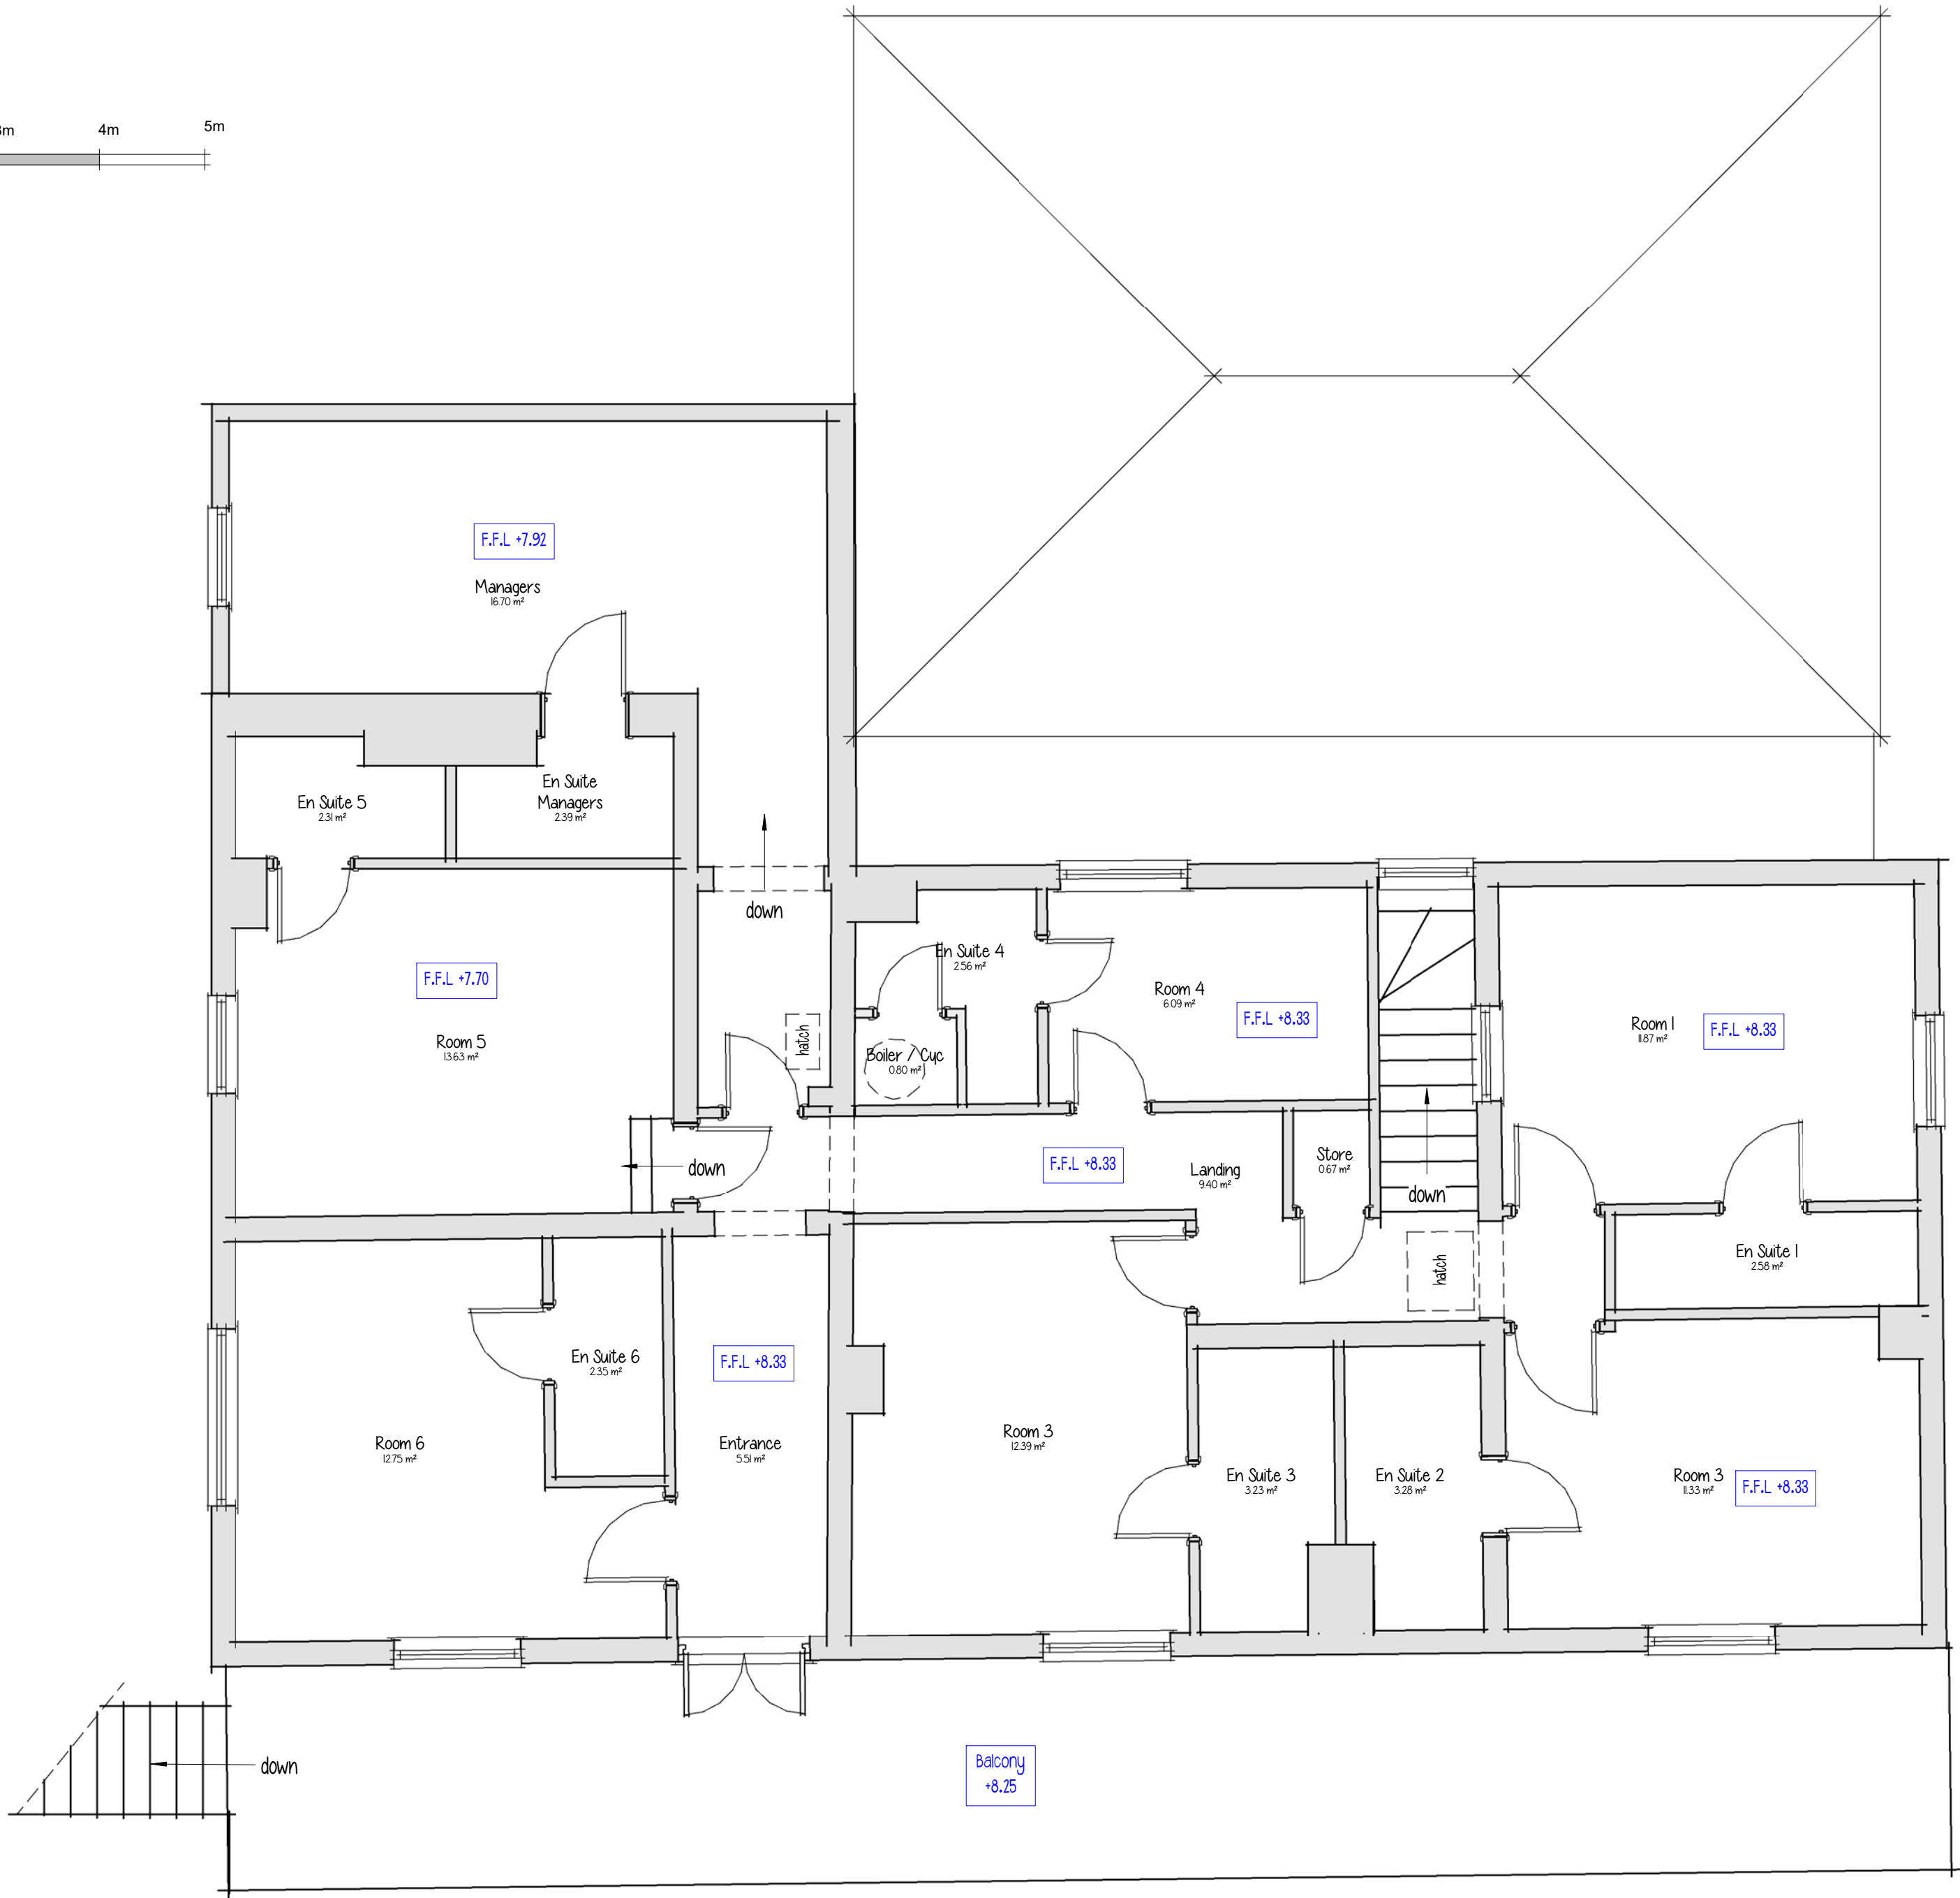


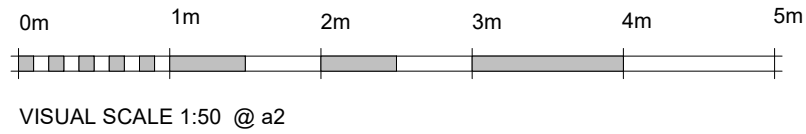

Existing First Floor Layout