
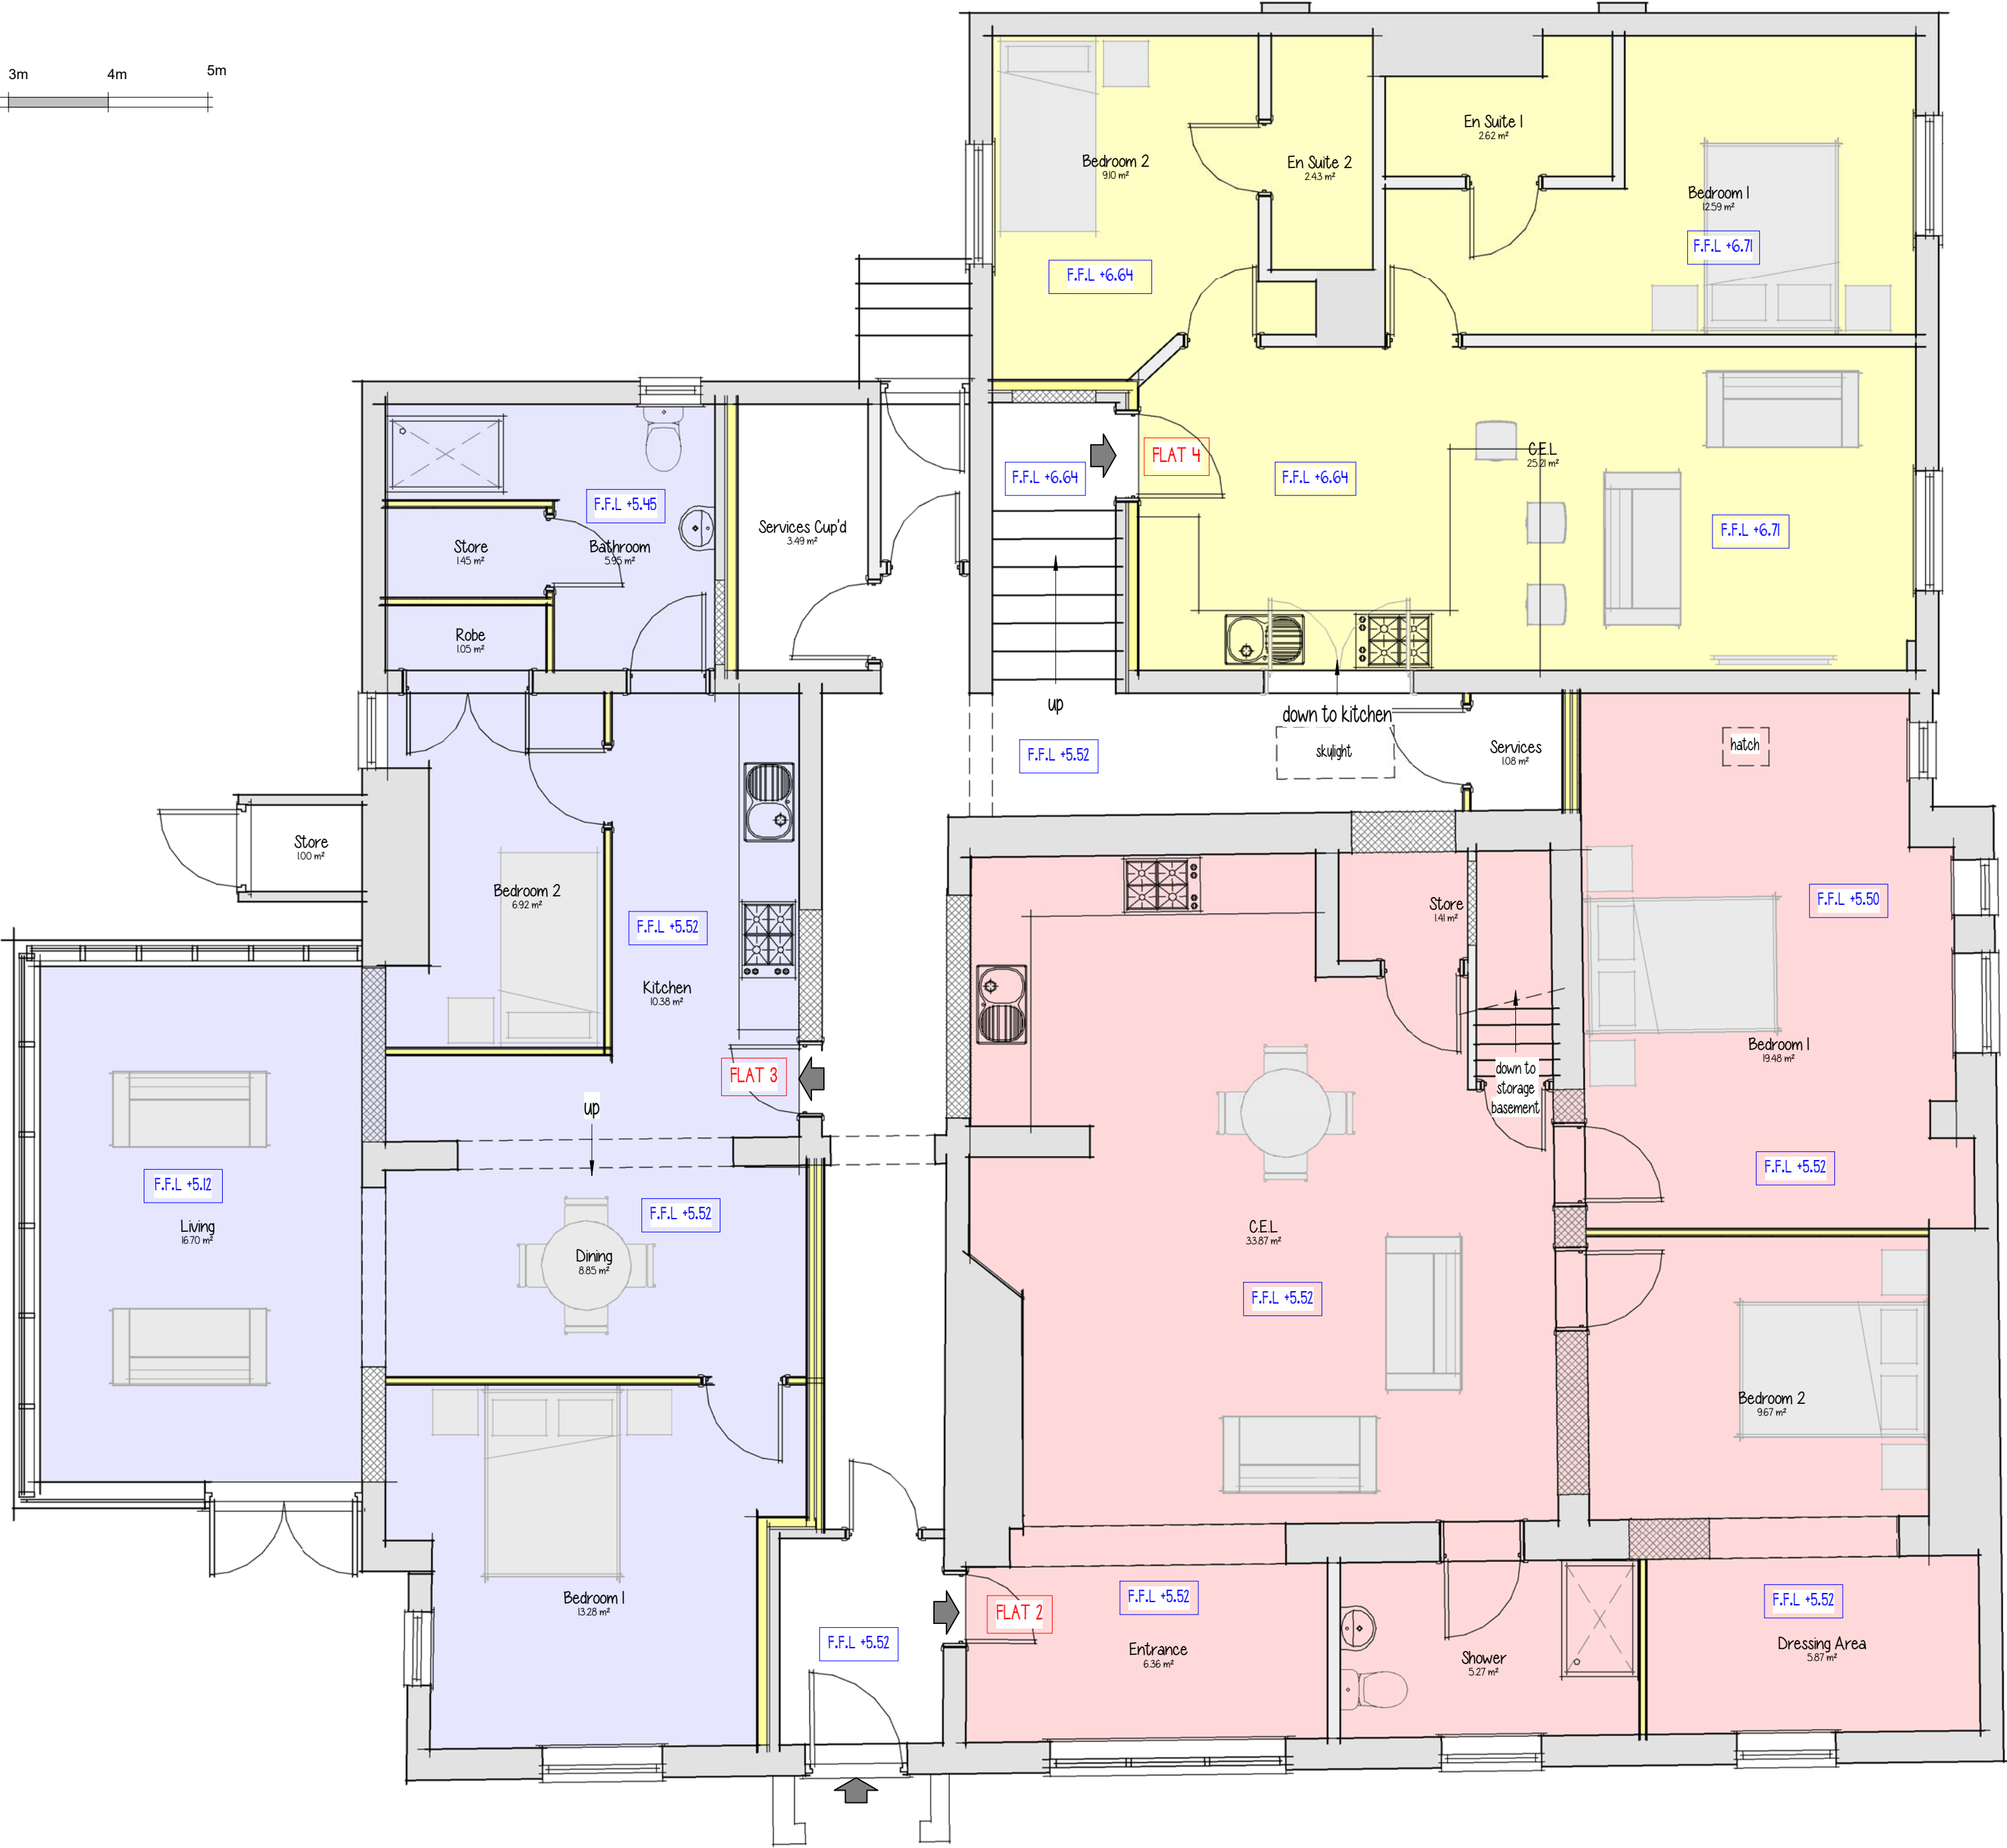


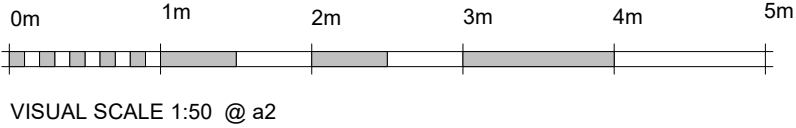

Proposed Grd Floor Layout