
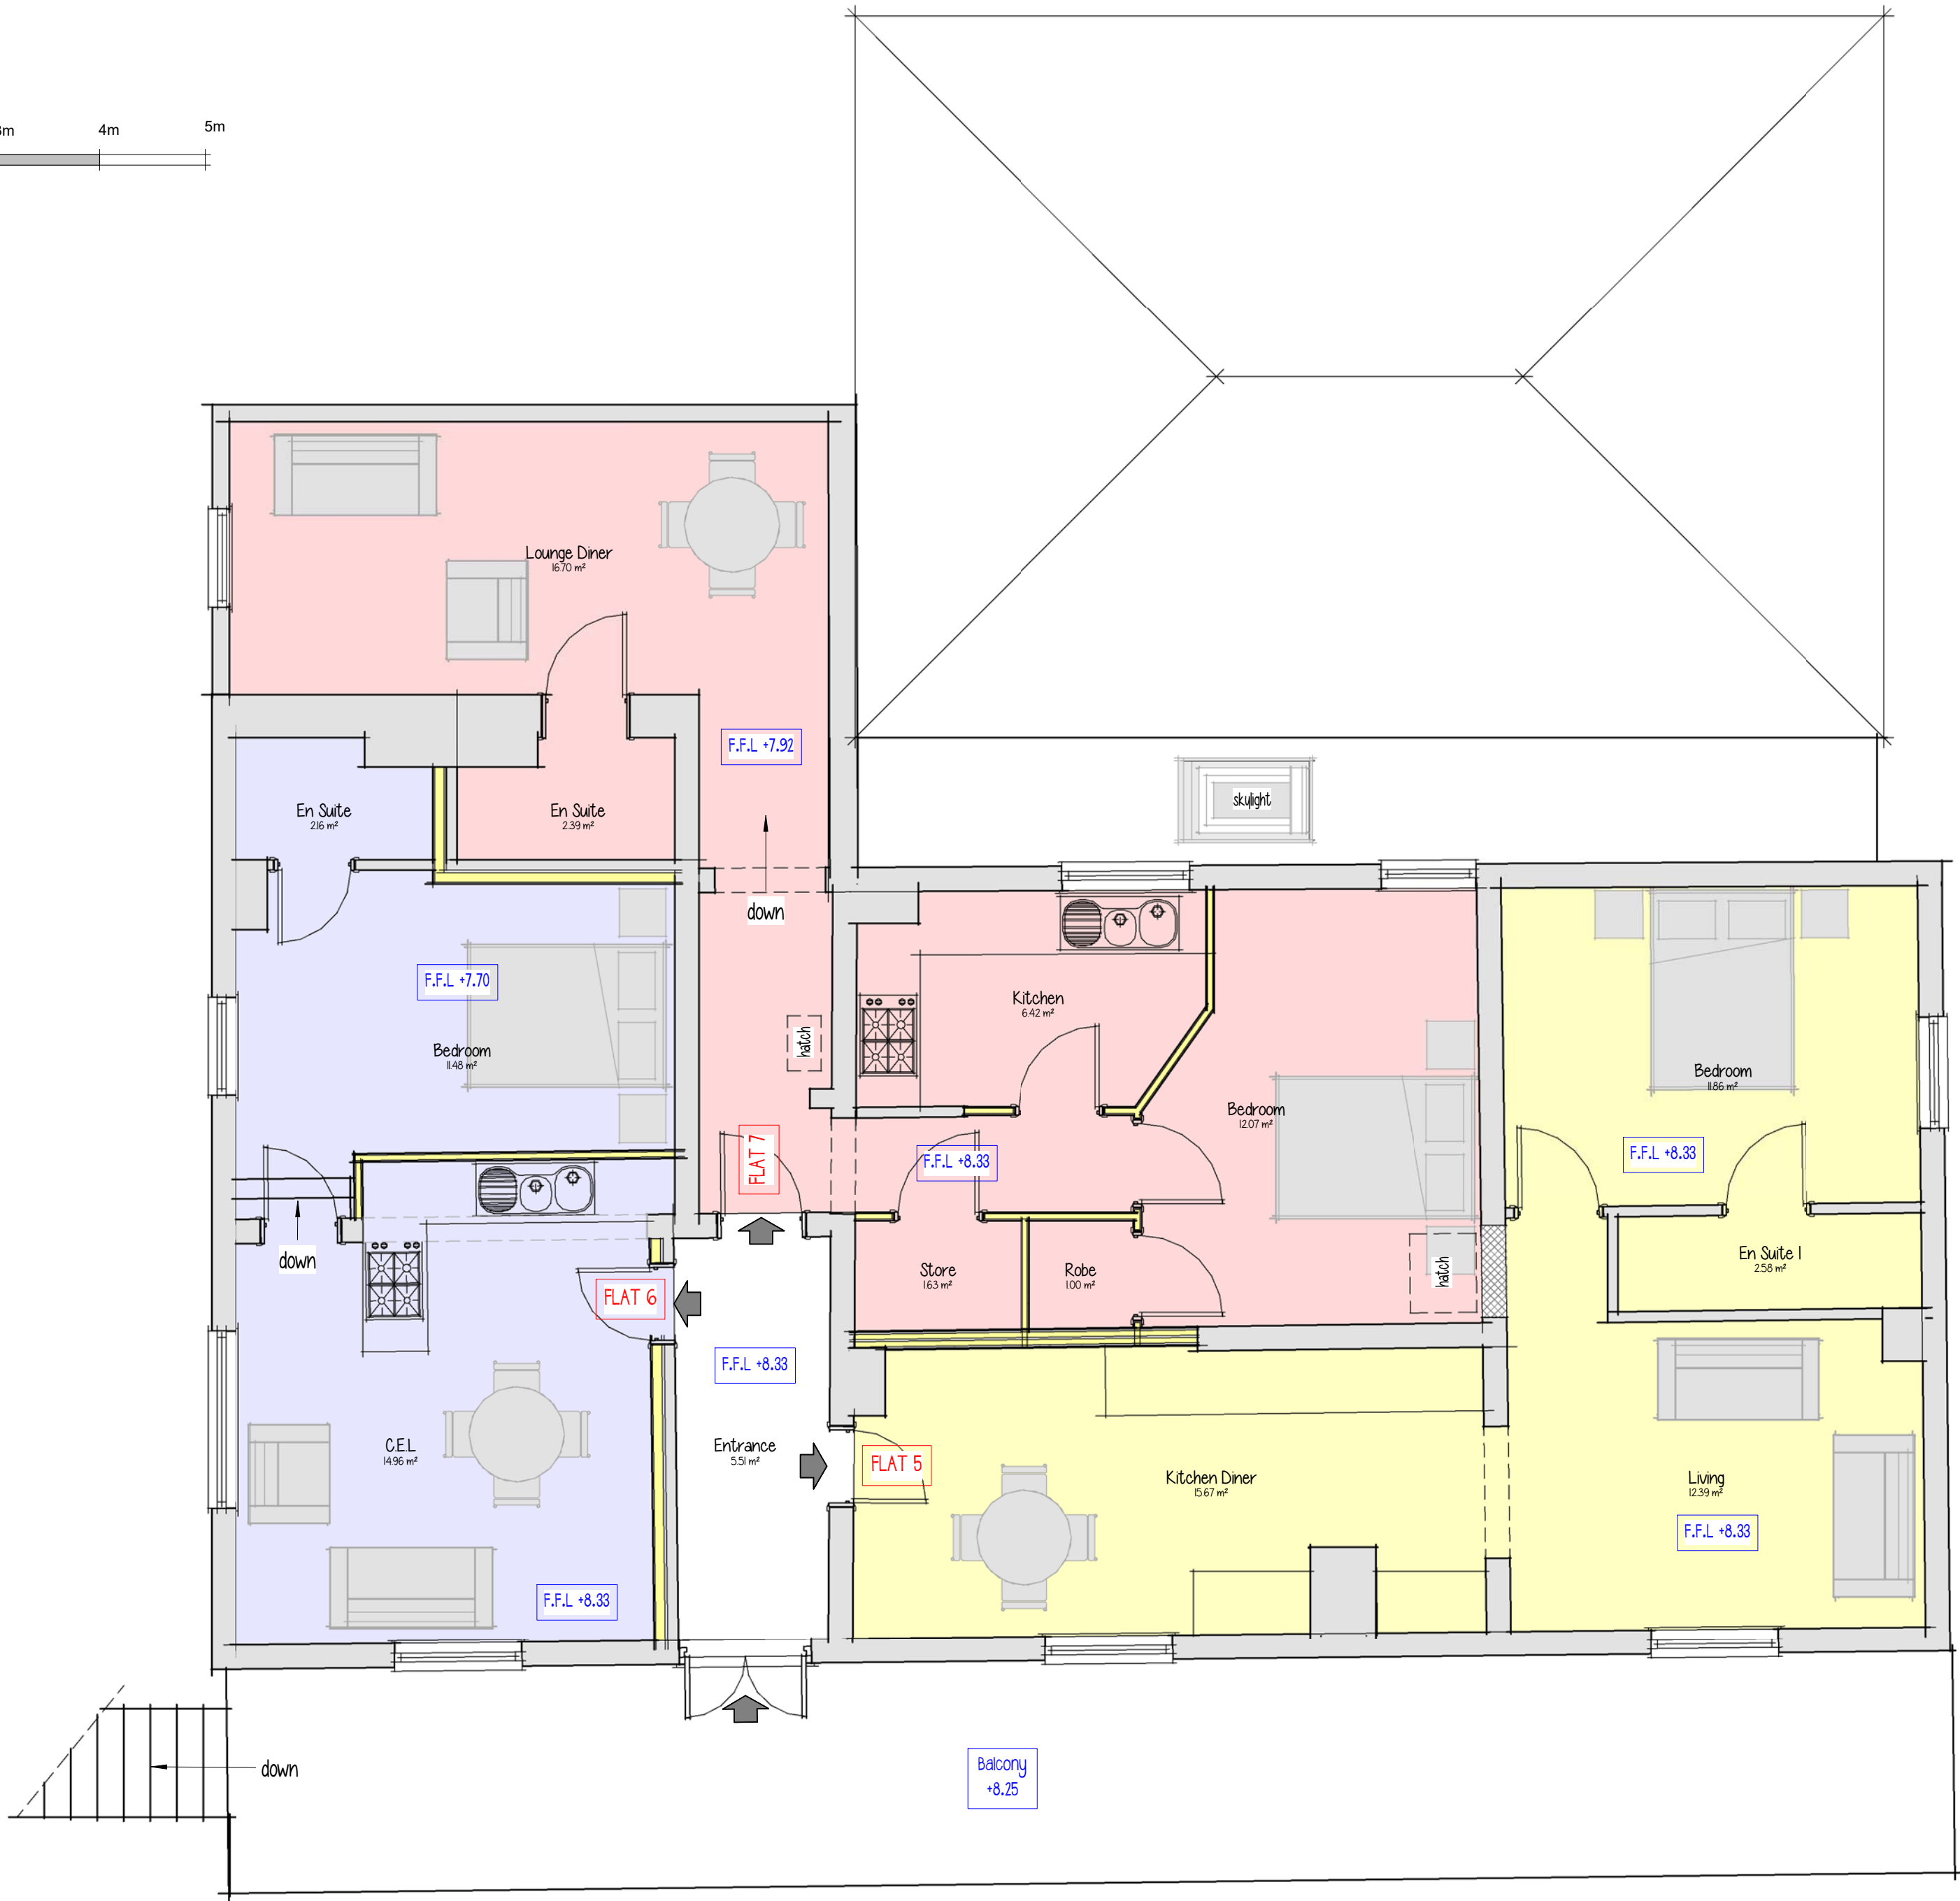


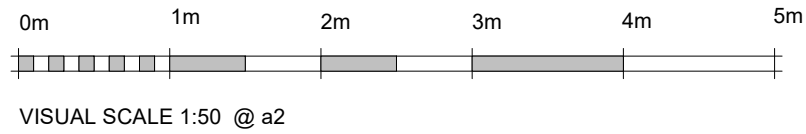

Proposed First Floor Layout