




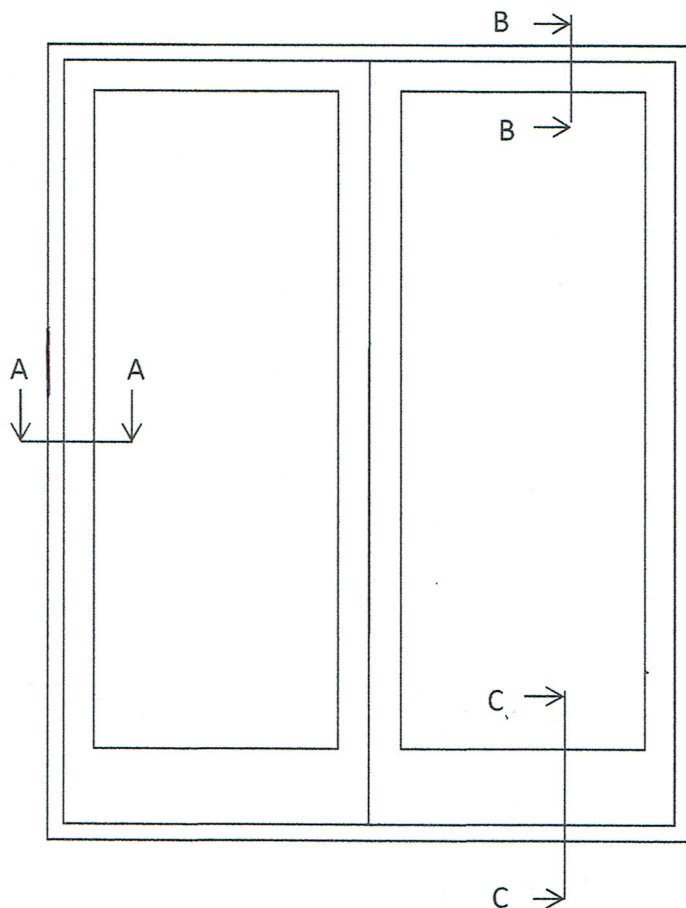

SECTION B-B

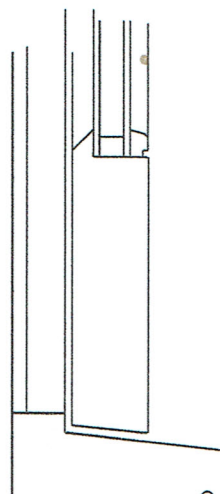

SECTION C-C

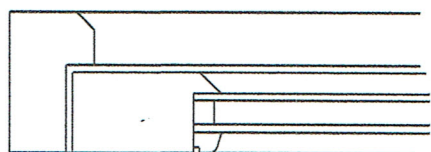

SECTION A-A

TYPICAL DOOR AND FRAME SECTION

DOUBLE GLAZED UNITS 4/16/4 LOW E, ARGON FILLED

SCALE 1:25 & 1:5

REF : LE CASTAGNE, CHEAL ROAD, SURFLEET, PE11 4BA



Joinery Works, Lake View Road, Oulton Broad,
Lowestoft, NR33 9NE

T: 01502 501917