

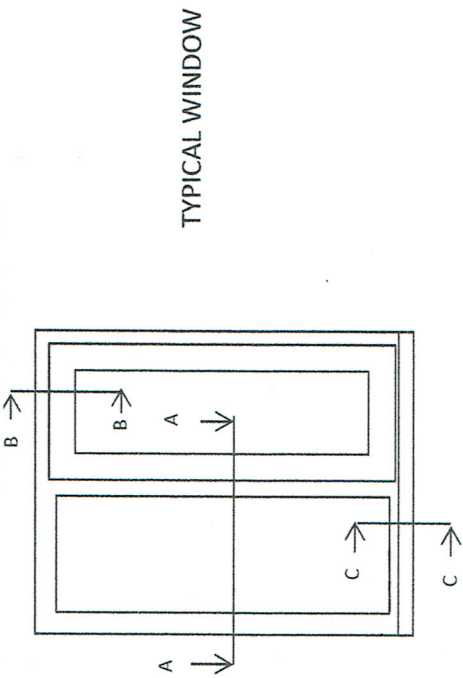


SECTION A-A

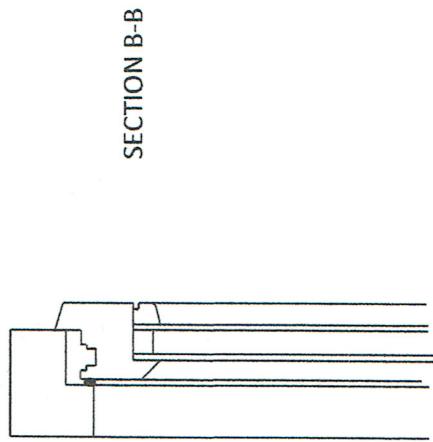

SECTION B-B

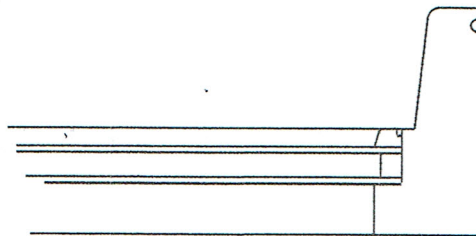

SECTION C-C

CILL SECTION SCALE 1:25 & 1:5

DOUBLE GLAZED UNITS 4/16/4 LOW E, ARGON FILLED

REF : LE CASTAGNE, CHEAL ROAD, SURFLEET, PE11 4BA



Joinery Works, Lake View Road, Oulton Broad,
Lowestoft, NR33 9NE
T: 01502 501917