



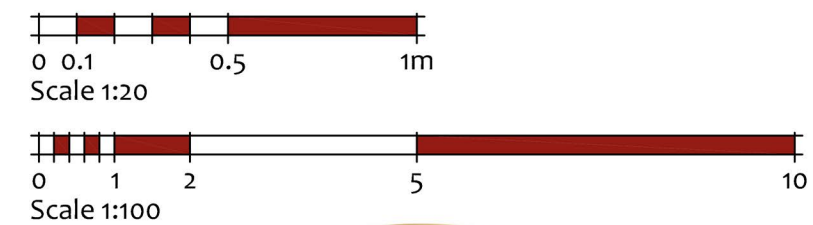

Street Elevation to Seas End Road

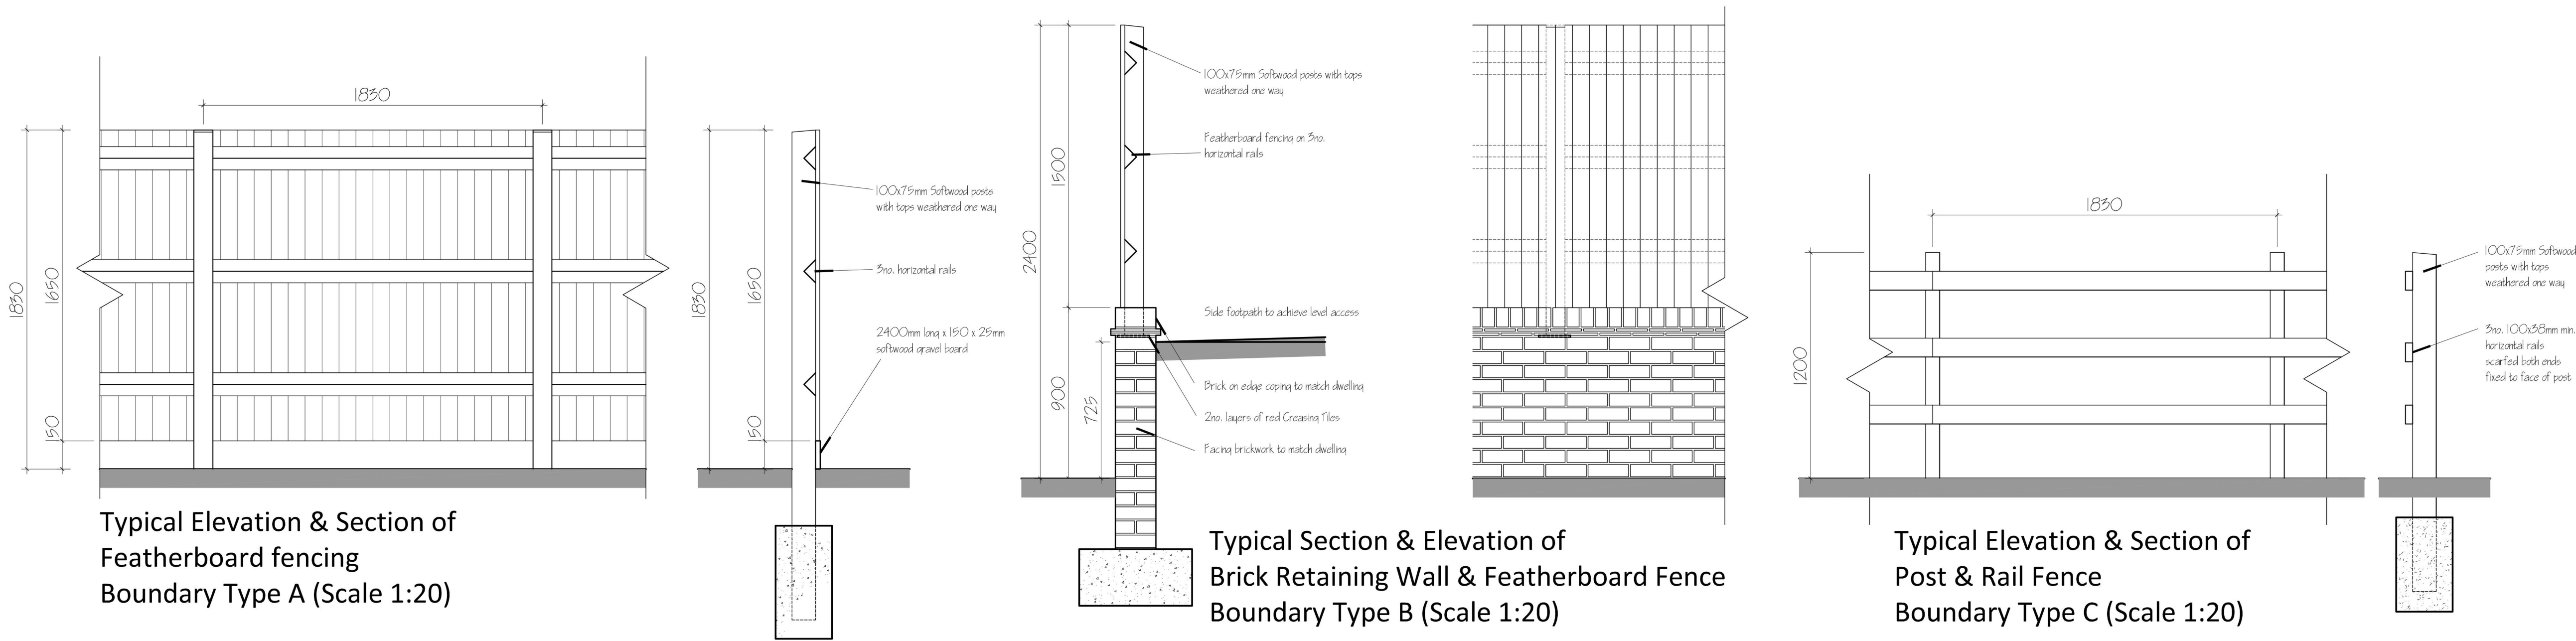

Architectural Consultants

ASHGROVE LODGE, WESTON HILLS, PE12 6BZ ~		AUSTENDYKE ROAD, LINCOLNSHIRE T.07852 227448	
Project PROPOSED DWELLING BETWEEN 61-71 SEAS END ROAD SURFLEET LINCOLNSHIRE		Client DATUM 1 Ltd 4 SHIVEAN GATE MOULTON SPALDING LINCOLNSHIRE PE12 6PL	
Title PROPOSED STREET SCENE & FENCE TYPES PLOTS 1 & 2			
Drawing No. AA-18-002/03			
Scale 1:100@A1 & 1:20@A1	Date APRIL 18	Revision	