


KEY PLAN

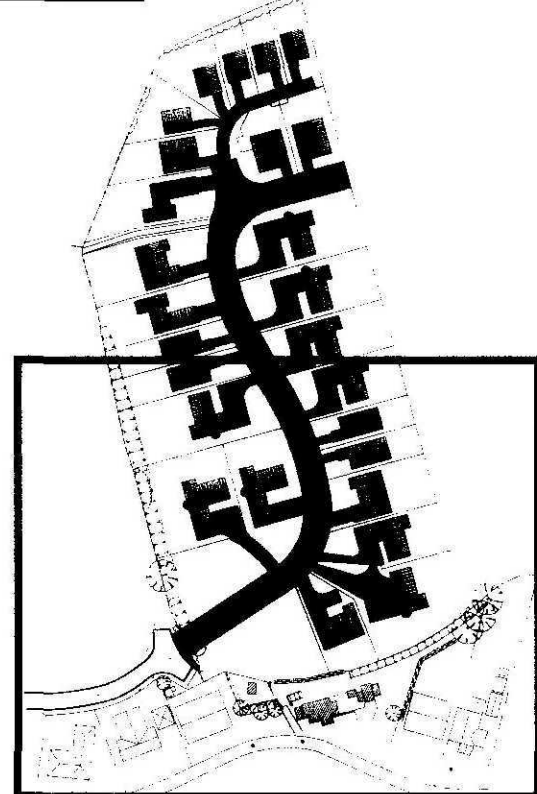


Drainage Key:

— Ex. F01 —	Existing Foul Sewer — AWA
— Ex. F01 —	Existing Foul Sewer Manhole — AWA
— Ex. F01 —	Existing Pumped Foul Sewer — AWA
— New F01 —	Proposed Foul Sewer — Adoptable
— New F01 —	Proposed Foul Manhole — Adoptable
— New H01 —	Proposed Highway Drain
— New H01 —	Proposed Highway Drain Manhole
— New H01 —	Proposed Highway Gully
— New H01 —	Proposed Sockaway Crates

Dwelling Types:

Plot 1	Stour.S
Plot 2	Stour.S
Plot 3	Stour.S
Plot 4	Tweed
Plot 5	Tweed — Handed
Plot 6	Ribbie
Plot 7	Vole
Plot 8	Ribbie
Plot 9	Medway — Handed
Plot 10	Thames
Plot 11	Thames — Handed
Plot 12	Thames
Plot 13	Thames — Handed
Plot 14	Thames
Plot 15	Medway — Handed
Plot 16	Medway
Plot 17	Stour.S
Plot 18	Stour.S
Plot 19	Hawthorn NB — Handed
Plot 20	Hawthorn NB — Handed
Plot 21	Tweed
Plot 22	Tweed — Handed
Plot 23	Vole — Handed
Plot 24	Hawthorn NB — Handed
Plot 25	Stour.S — Handed
Plot 26	Vole — Handed

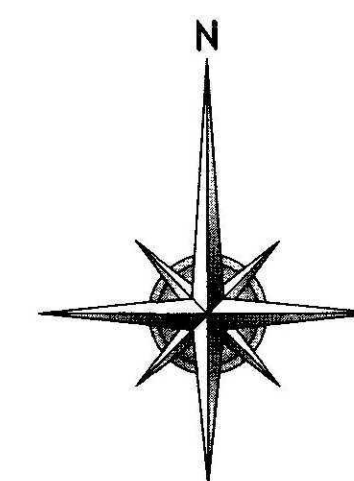

Rev	Date	Remarks
D	15.07.15	Road Width Updated & Additional Foul Drains Added For Future Expansion.
C	07.07.15	Dwelling Names Updated.
B	22.06.15	Site Layout Updated Following Receipt of Revised Architects Drawings. Roof Layouts Added To Proposed Drawings.
A	15.05.15	Drawing Generally Developed.

Status FOR INFORMATION

SRC SIDEBOTTOM RICHARDSON CHENG LTD
CONSULTING STRUCTURAL AND CIVIL ENGINEERS
15 High Street, Spalding, Lincs PE11 1TH
Tel: 01775 712060 Fax: 01775 712035 Email: src@srcld.com

Project
Residential Development at Sunnydale Close
Surfleet, Lincs
For M. Parker & Sons Ltd.

Title
Proposed Enlarged Site Plan
Sheet 1 of 2 (South)

Date	Apr. 2015	Scale	1:250	@A1
Drawn	MP	Checked	SRC	
Design	SRC	File Name	17715-11	

DRG No. 17715/11 Rev D