




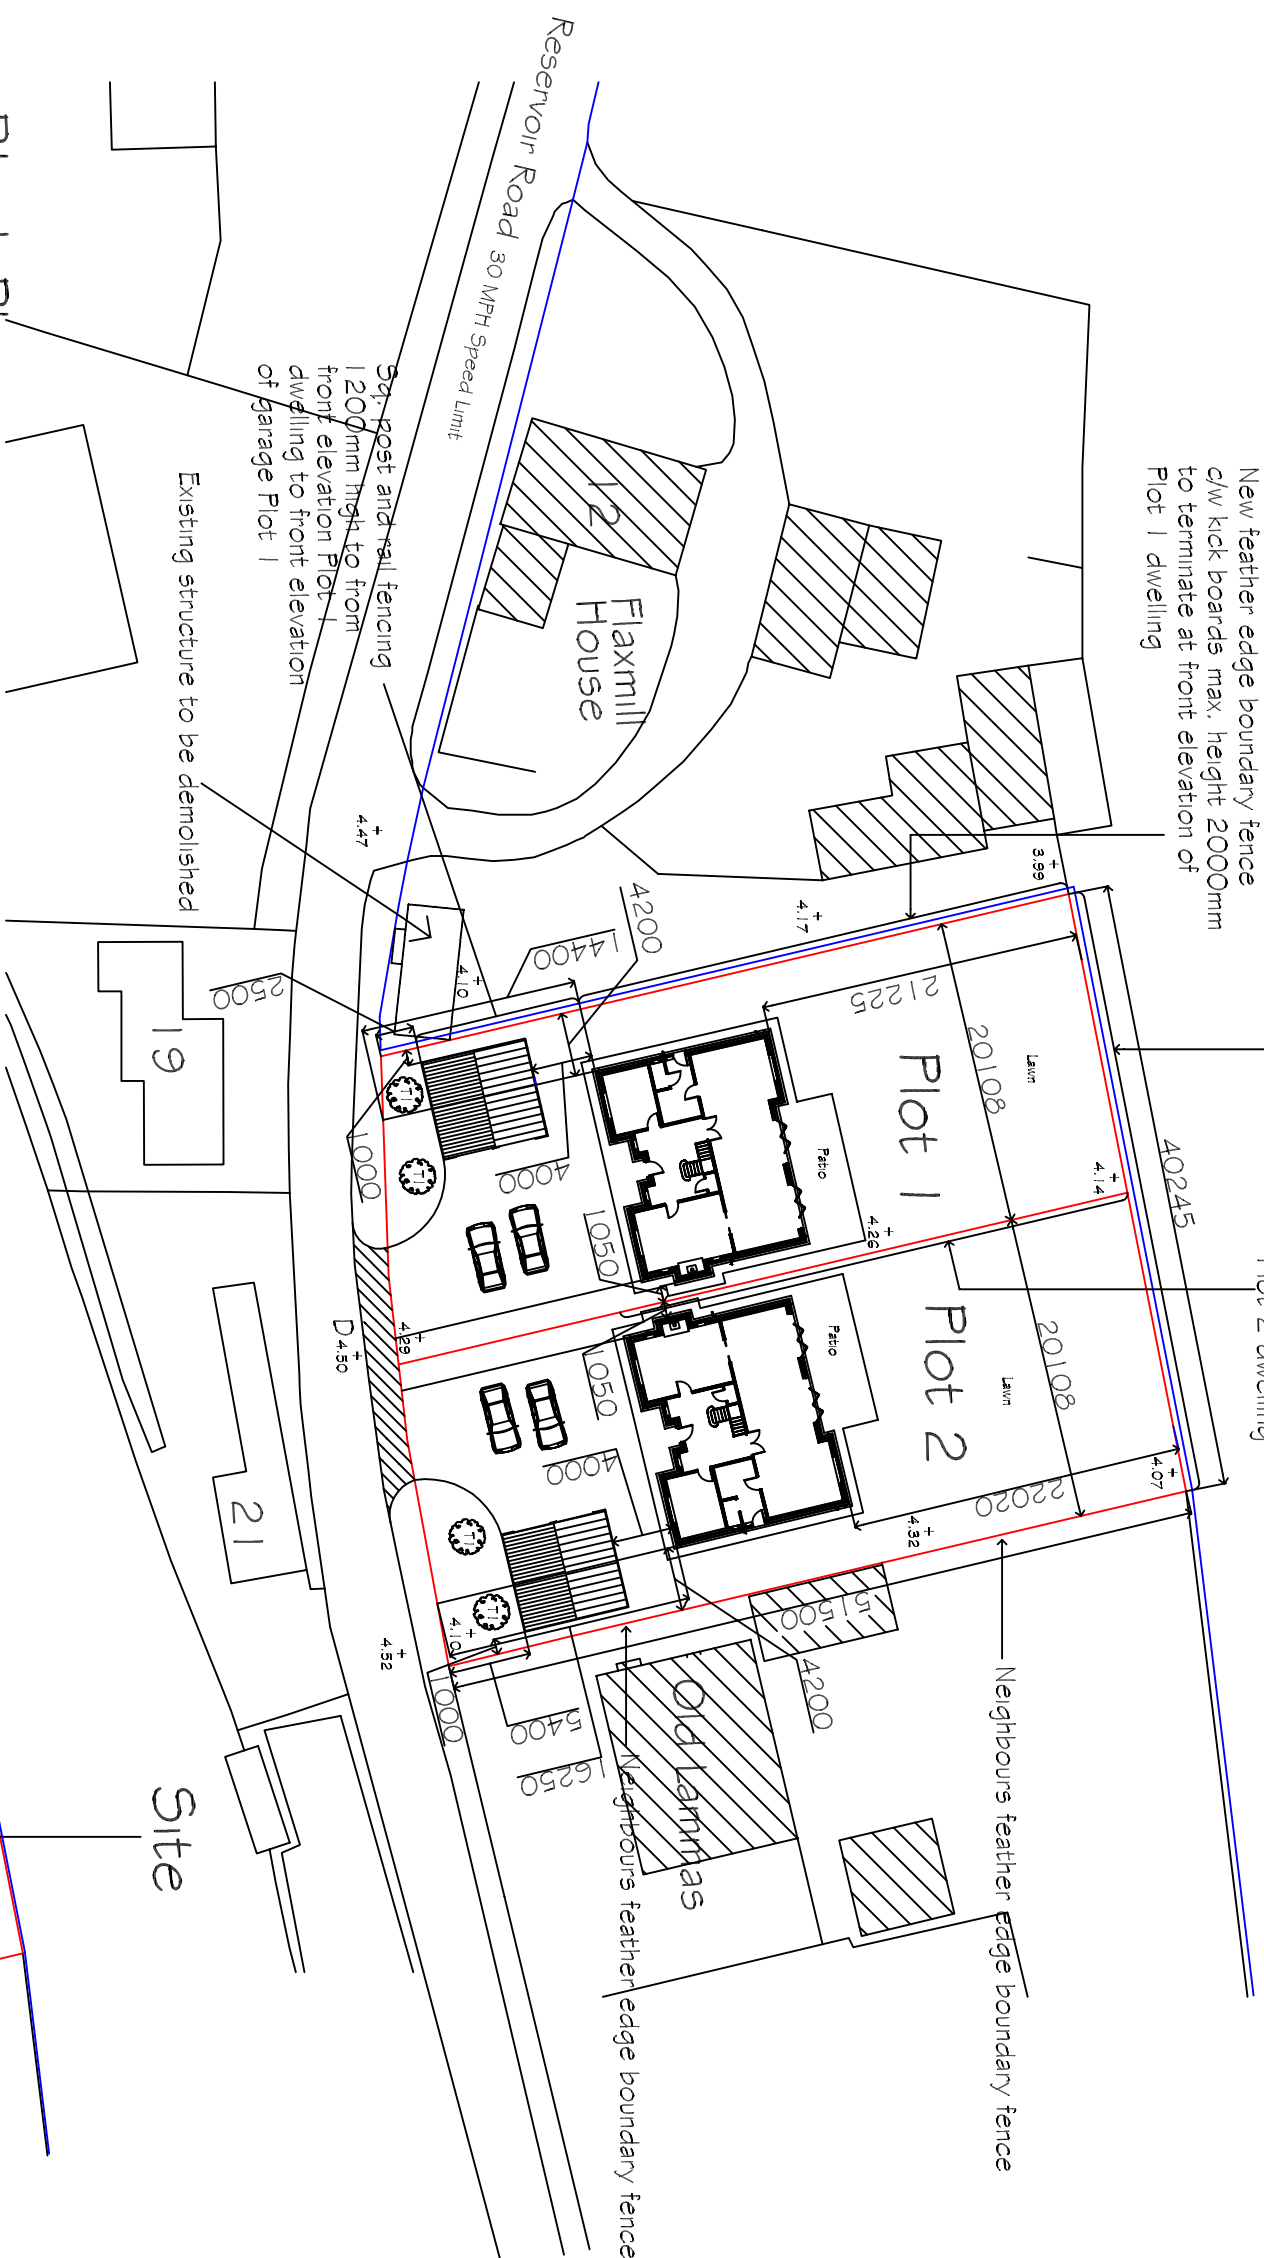


New ffls to be at least 4.65m OD which is 150mm above Reservoir Road in front of the site
Site Area = 0.2 ha

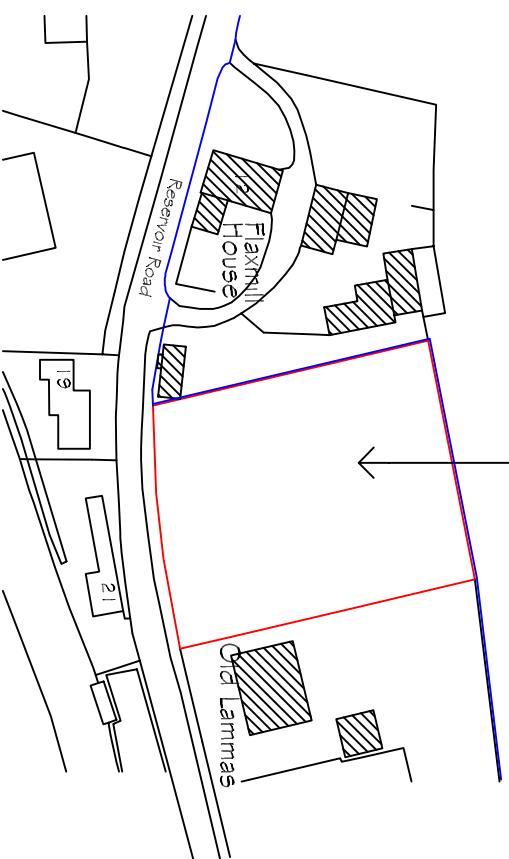

Ordinance Survey (c) Crown Copyright 2018.
All rights reserved. Licence number 100022432

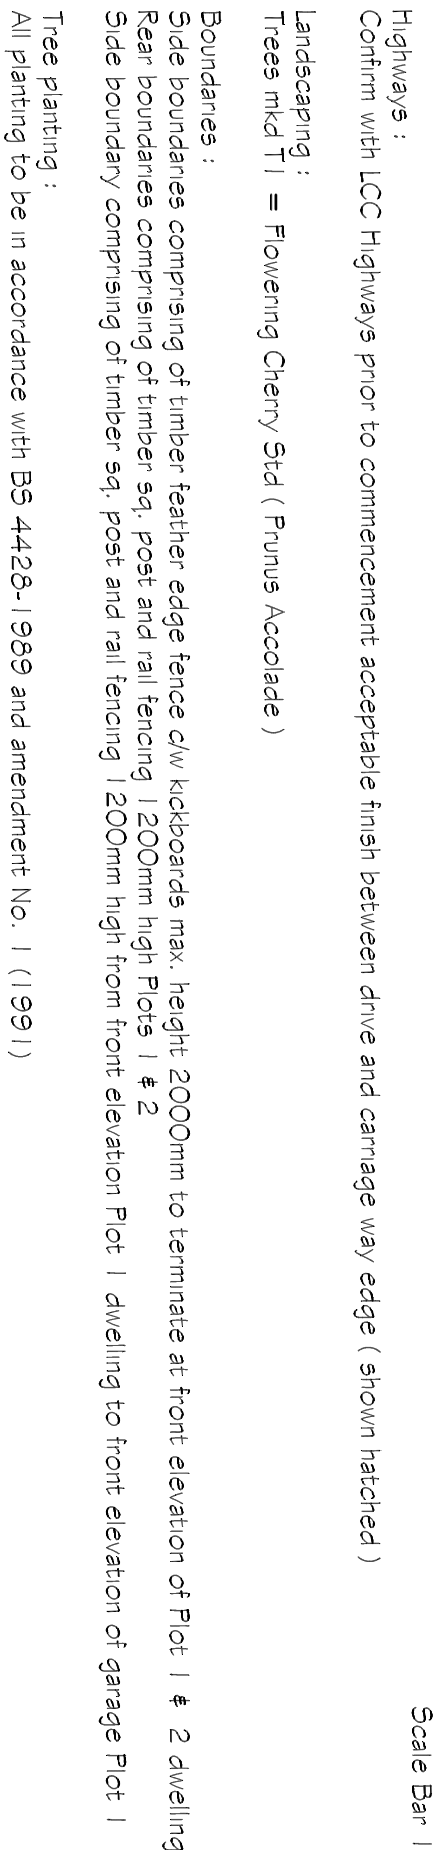


Maintenance :
Propagated trees to be planted in suitably prepared tree pits to avoid compaction of roots and allow root growth into surrounding soils
All trees to be watered in with regular watering during periods of dry weather until established (3-5 years)
Underlie weed control during first 3 years to ensure good growth with wood chip mulch around base
Tree stakes and ties to be routinely checked and adjusted with stakes and ties removed when trees become established (3-5 years)
All trees to be maintained for the period of 5 years from the date of completion of the scheme and during any losses shall be made good

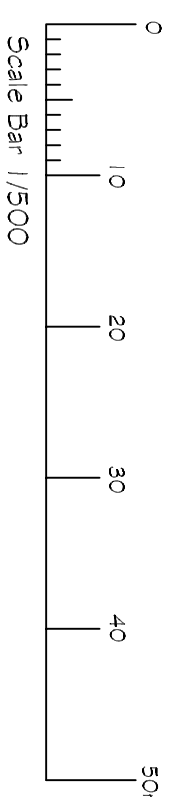





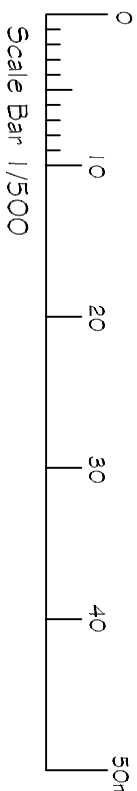

CLIENT

Mr & Mrs T. Foman
Hollybush Farm House
Ratcliffe Road
Buxton
Stowmarket
Suffolk
IP14 3DP

DETAILS

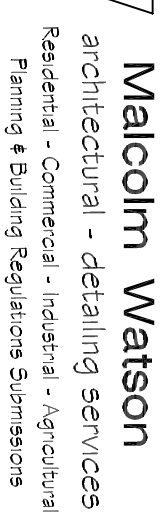

13 Wimberley Way, Finchbeck, Spalding, Lincs. PE11 3RY
Tel / Fax: 01775 767650
email: mjw.13@btinternet.com

