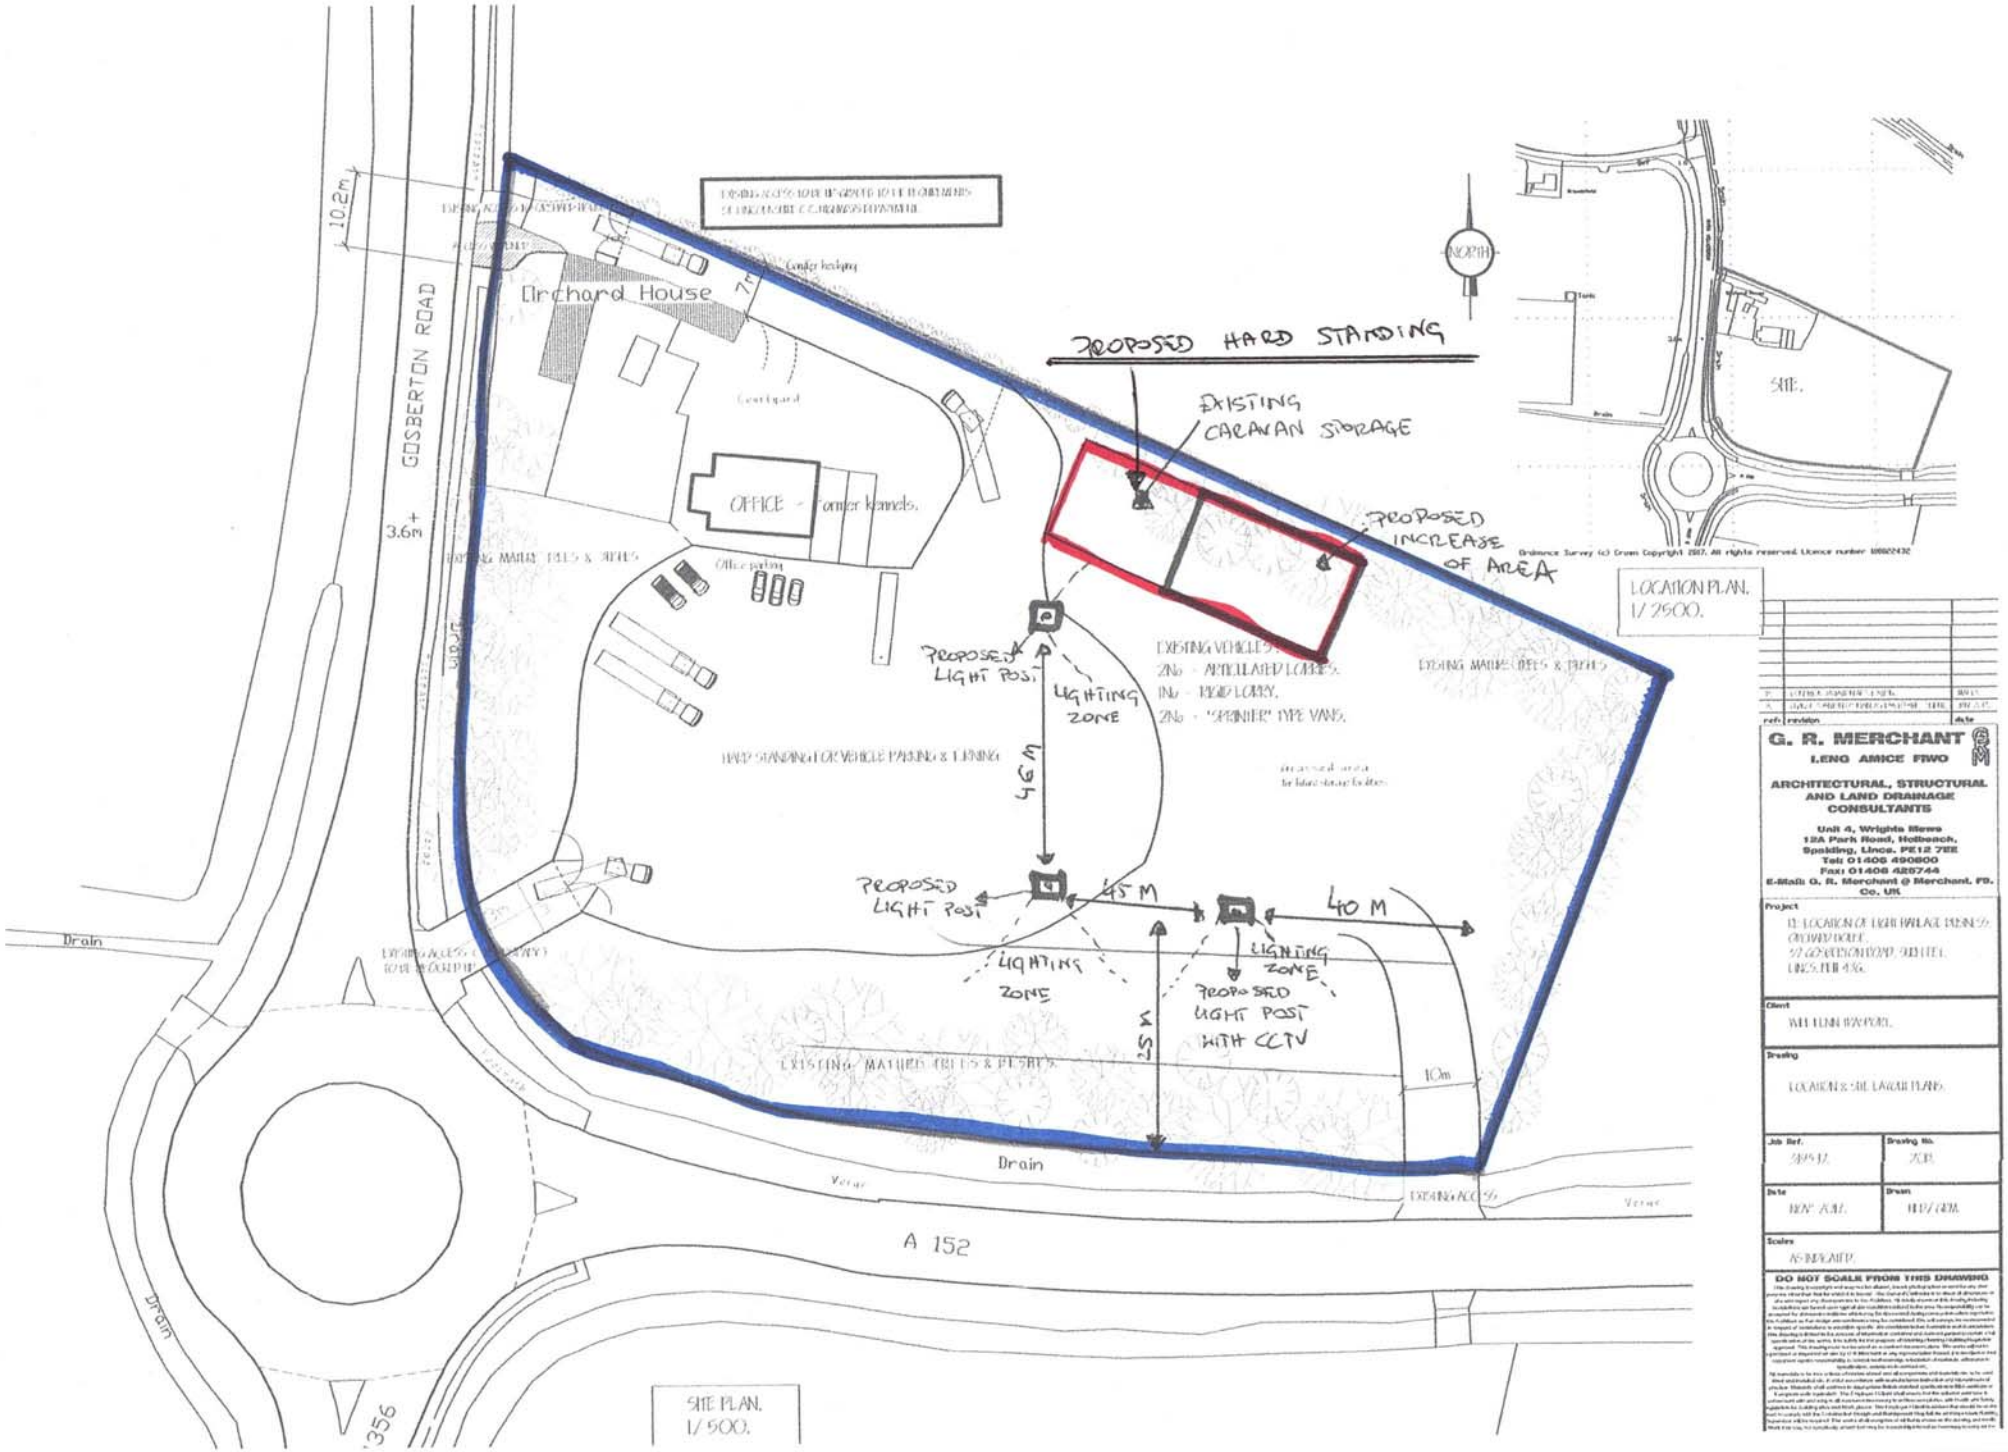


ref.	revision	date

G. R. MERCHANT
LEng AMICE FIWO
ARCHITECTURAL, STRUCTURAL AND LAND DRAINAGE CONSULTANTS
Unit 4, Wrights Mews
12A Park Road, Holbeach,
Spalding, Lincs. PE12 7EE
Tel: 01406 490800
Fax: 01406 425744
E-Mail: G. R. Merchant @ Merchant. Fsnet. Co. Uk

Client	MR. LYNN WAYMAN.
Drawing	LOCATION & SITE LAYOUT PLANS.
Job Ref.	3895/17.
Drawing No.	2OF.
Date	NOV. 2017.
Drawn	R.D.P./G.R.M.
Scales	AS INDICATED.

DO NOT SCALE FROM THIS DRAWING