


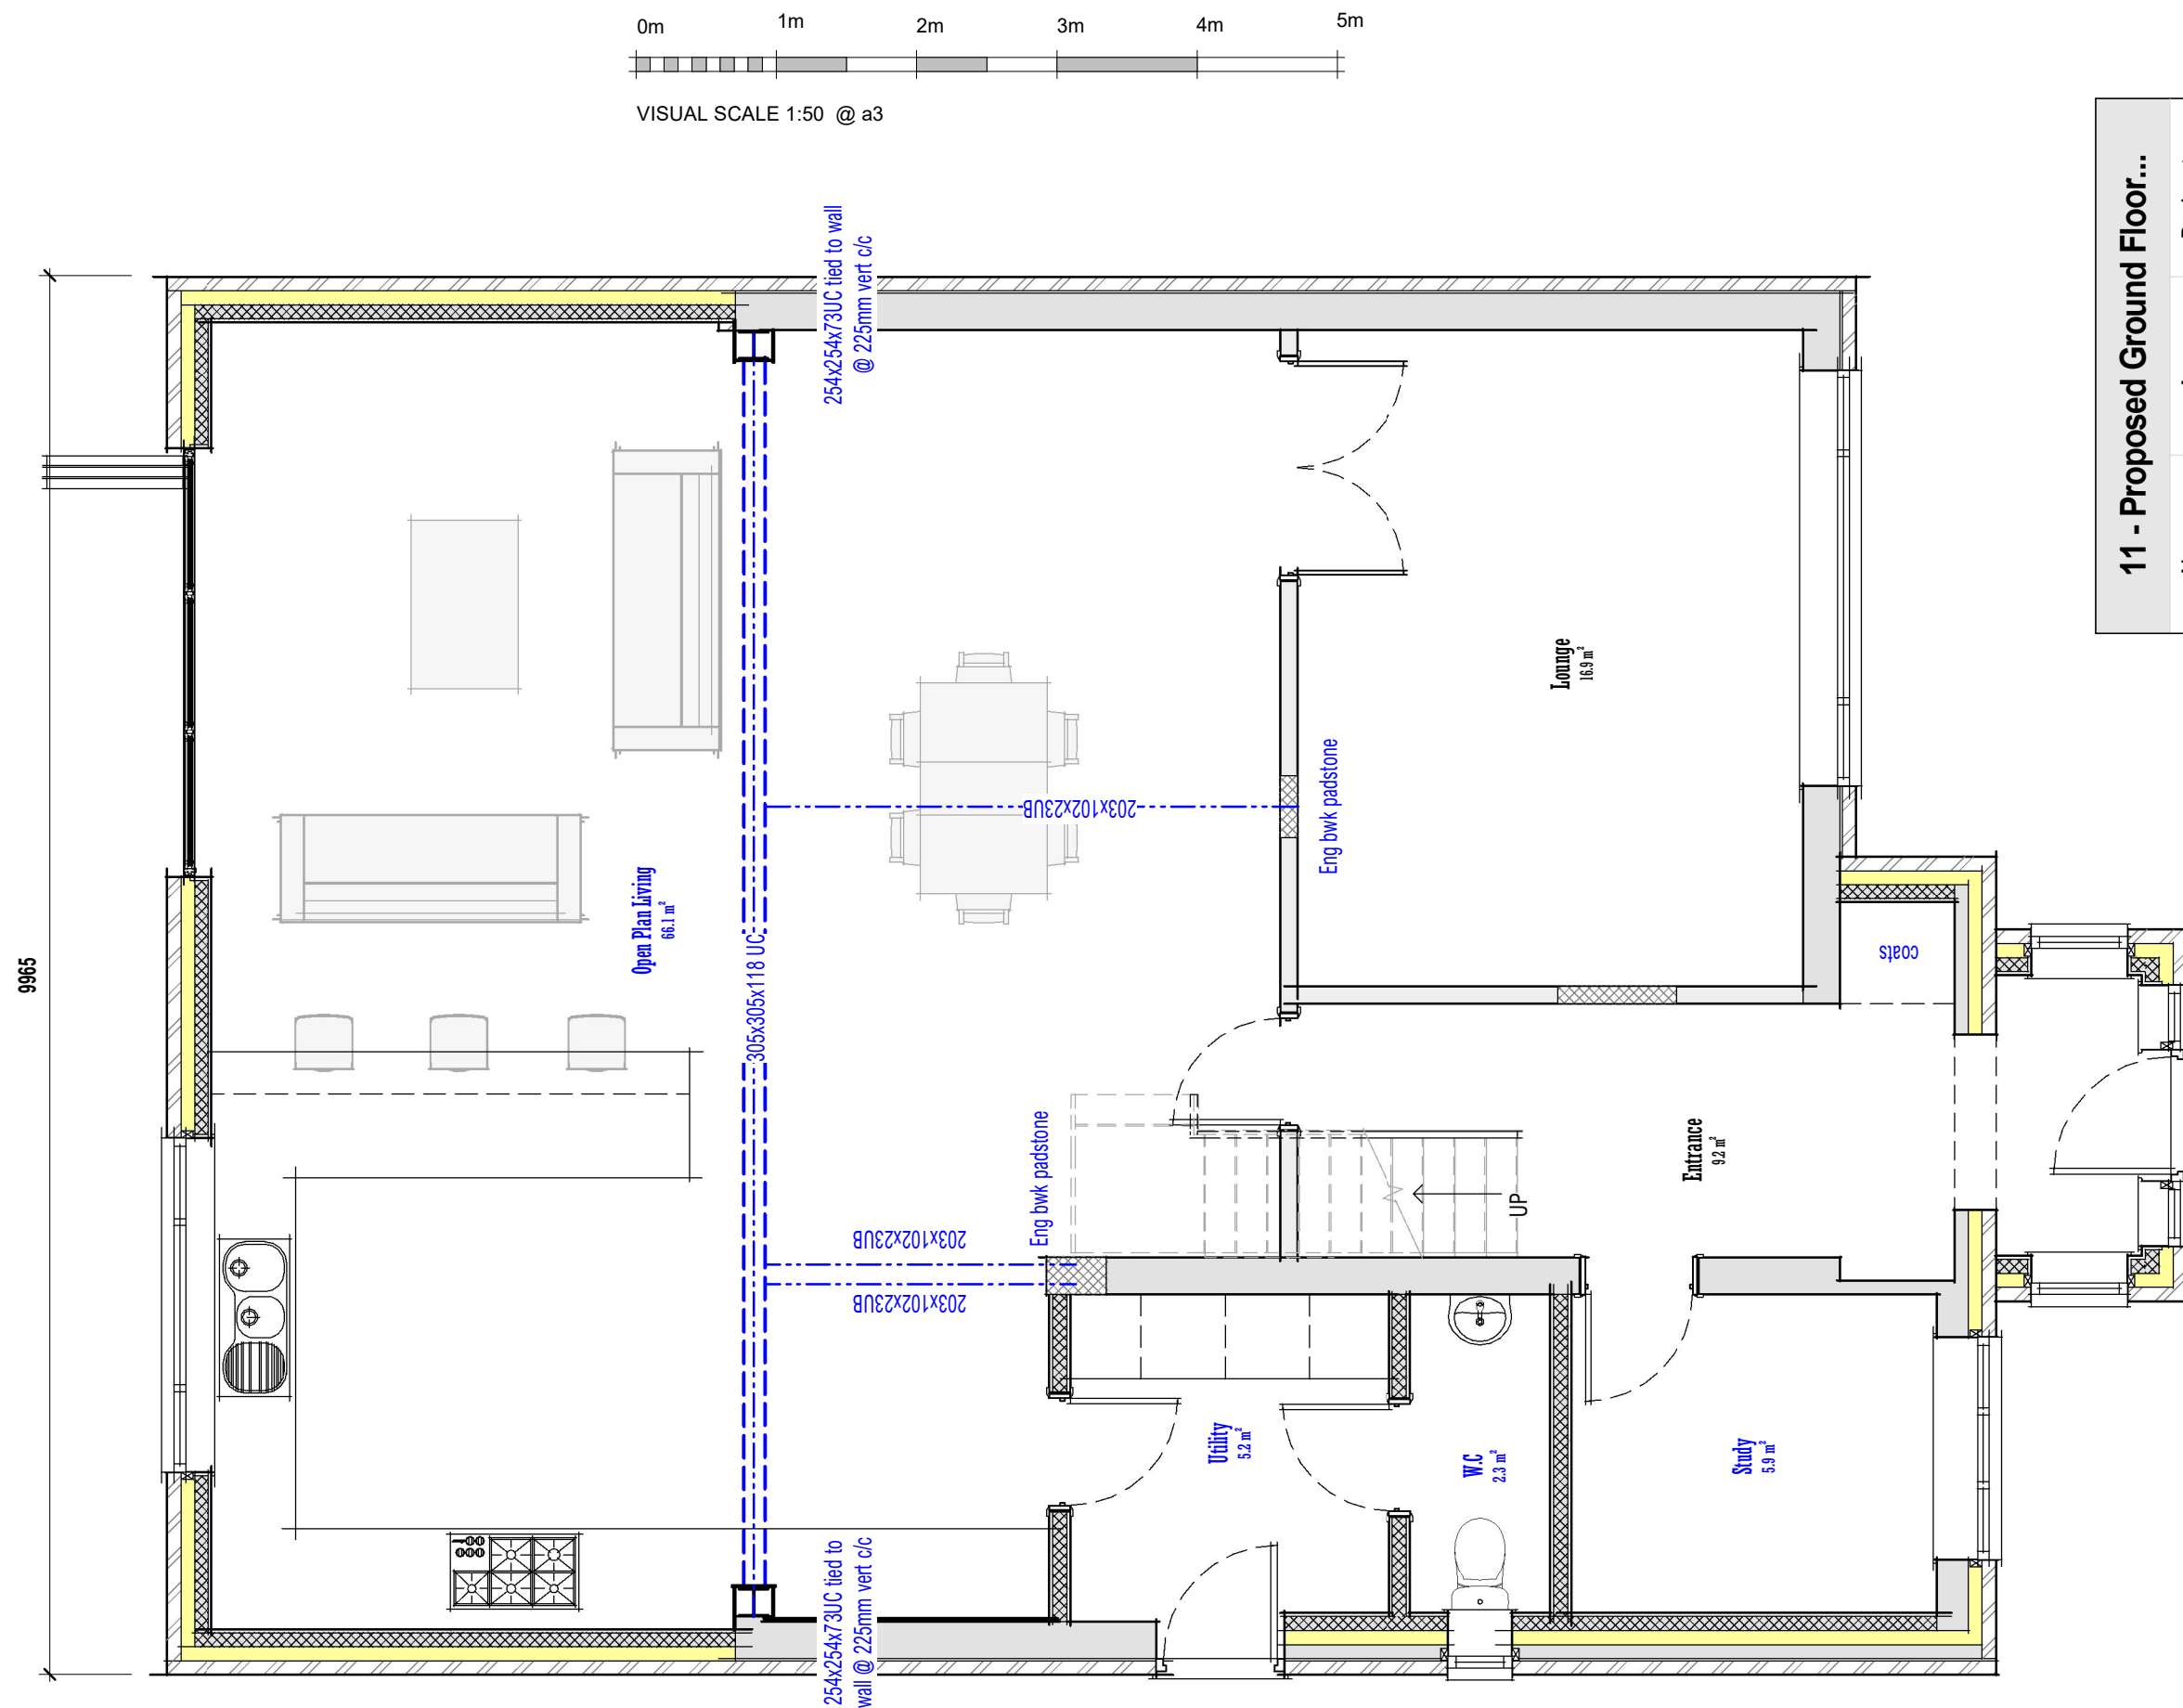

11 - Proposed Ground Floor...		
Name	Area	Perimeter
Open Plan Living	66.15 m ²	33.9 m
Study	5.90 m ²	9.8 m
Utility	5.20 m ²	9.2 m
W.C	2.25 m ²	6.5 m
Grand total: 4	79.55 m ²	59.4 m