


PROPOSED ELEVATIONS

FRONT ELEVATION

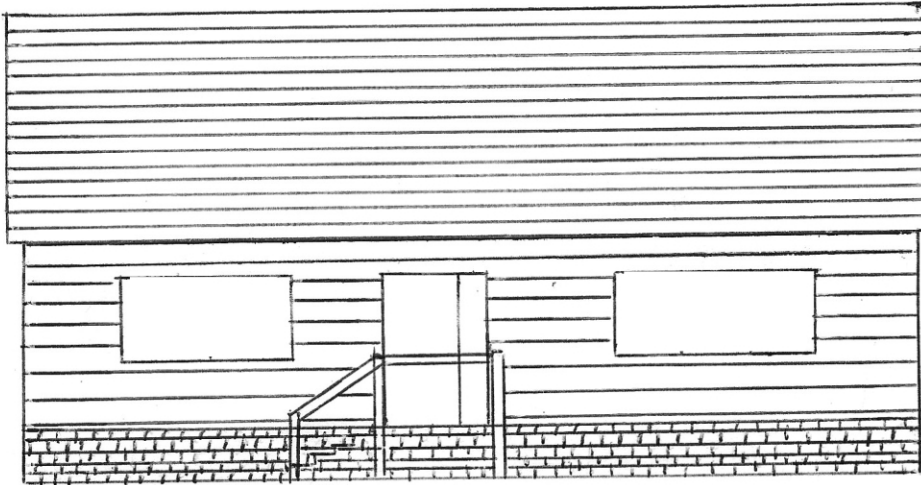

CONCRETE
INTERLOCKING
ROOF TILES

TIMBER
CLADDING

EXISTING
BRICKWORK TO
ONE COURSE
ABOVE DPC

STEPS RUNNING PARALLEL
TO FRONT ELEVATION TO
ENSURE COMPLIANCE WITH
BUILDING REGULATIONS

WIDER APERTURE TO ALLOW
FOR SIDELIGHT NEXT TO
FRONT DOOR