


EXISTING ELEVATIONS

FRONT ELEVATION

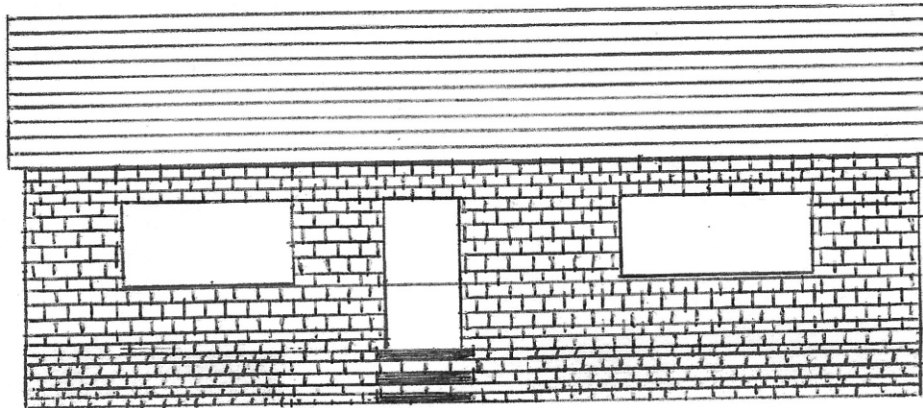

CONCRETE
INTERLOCKING
ROOF TILES