



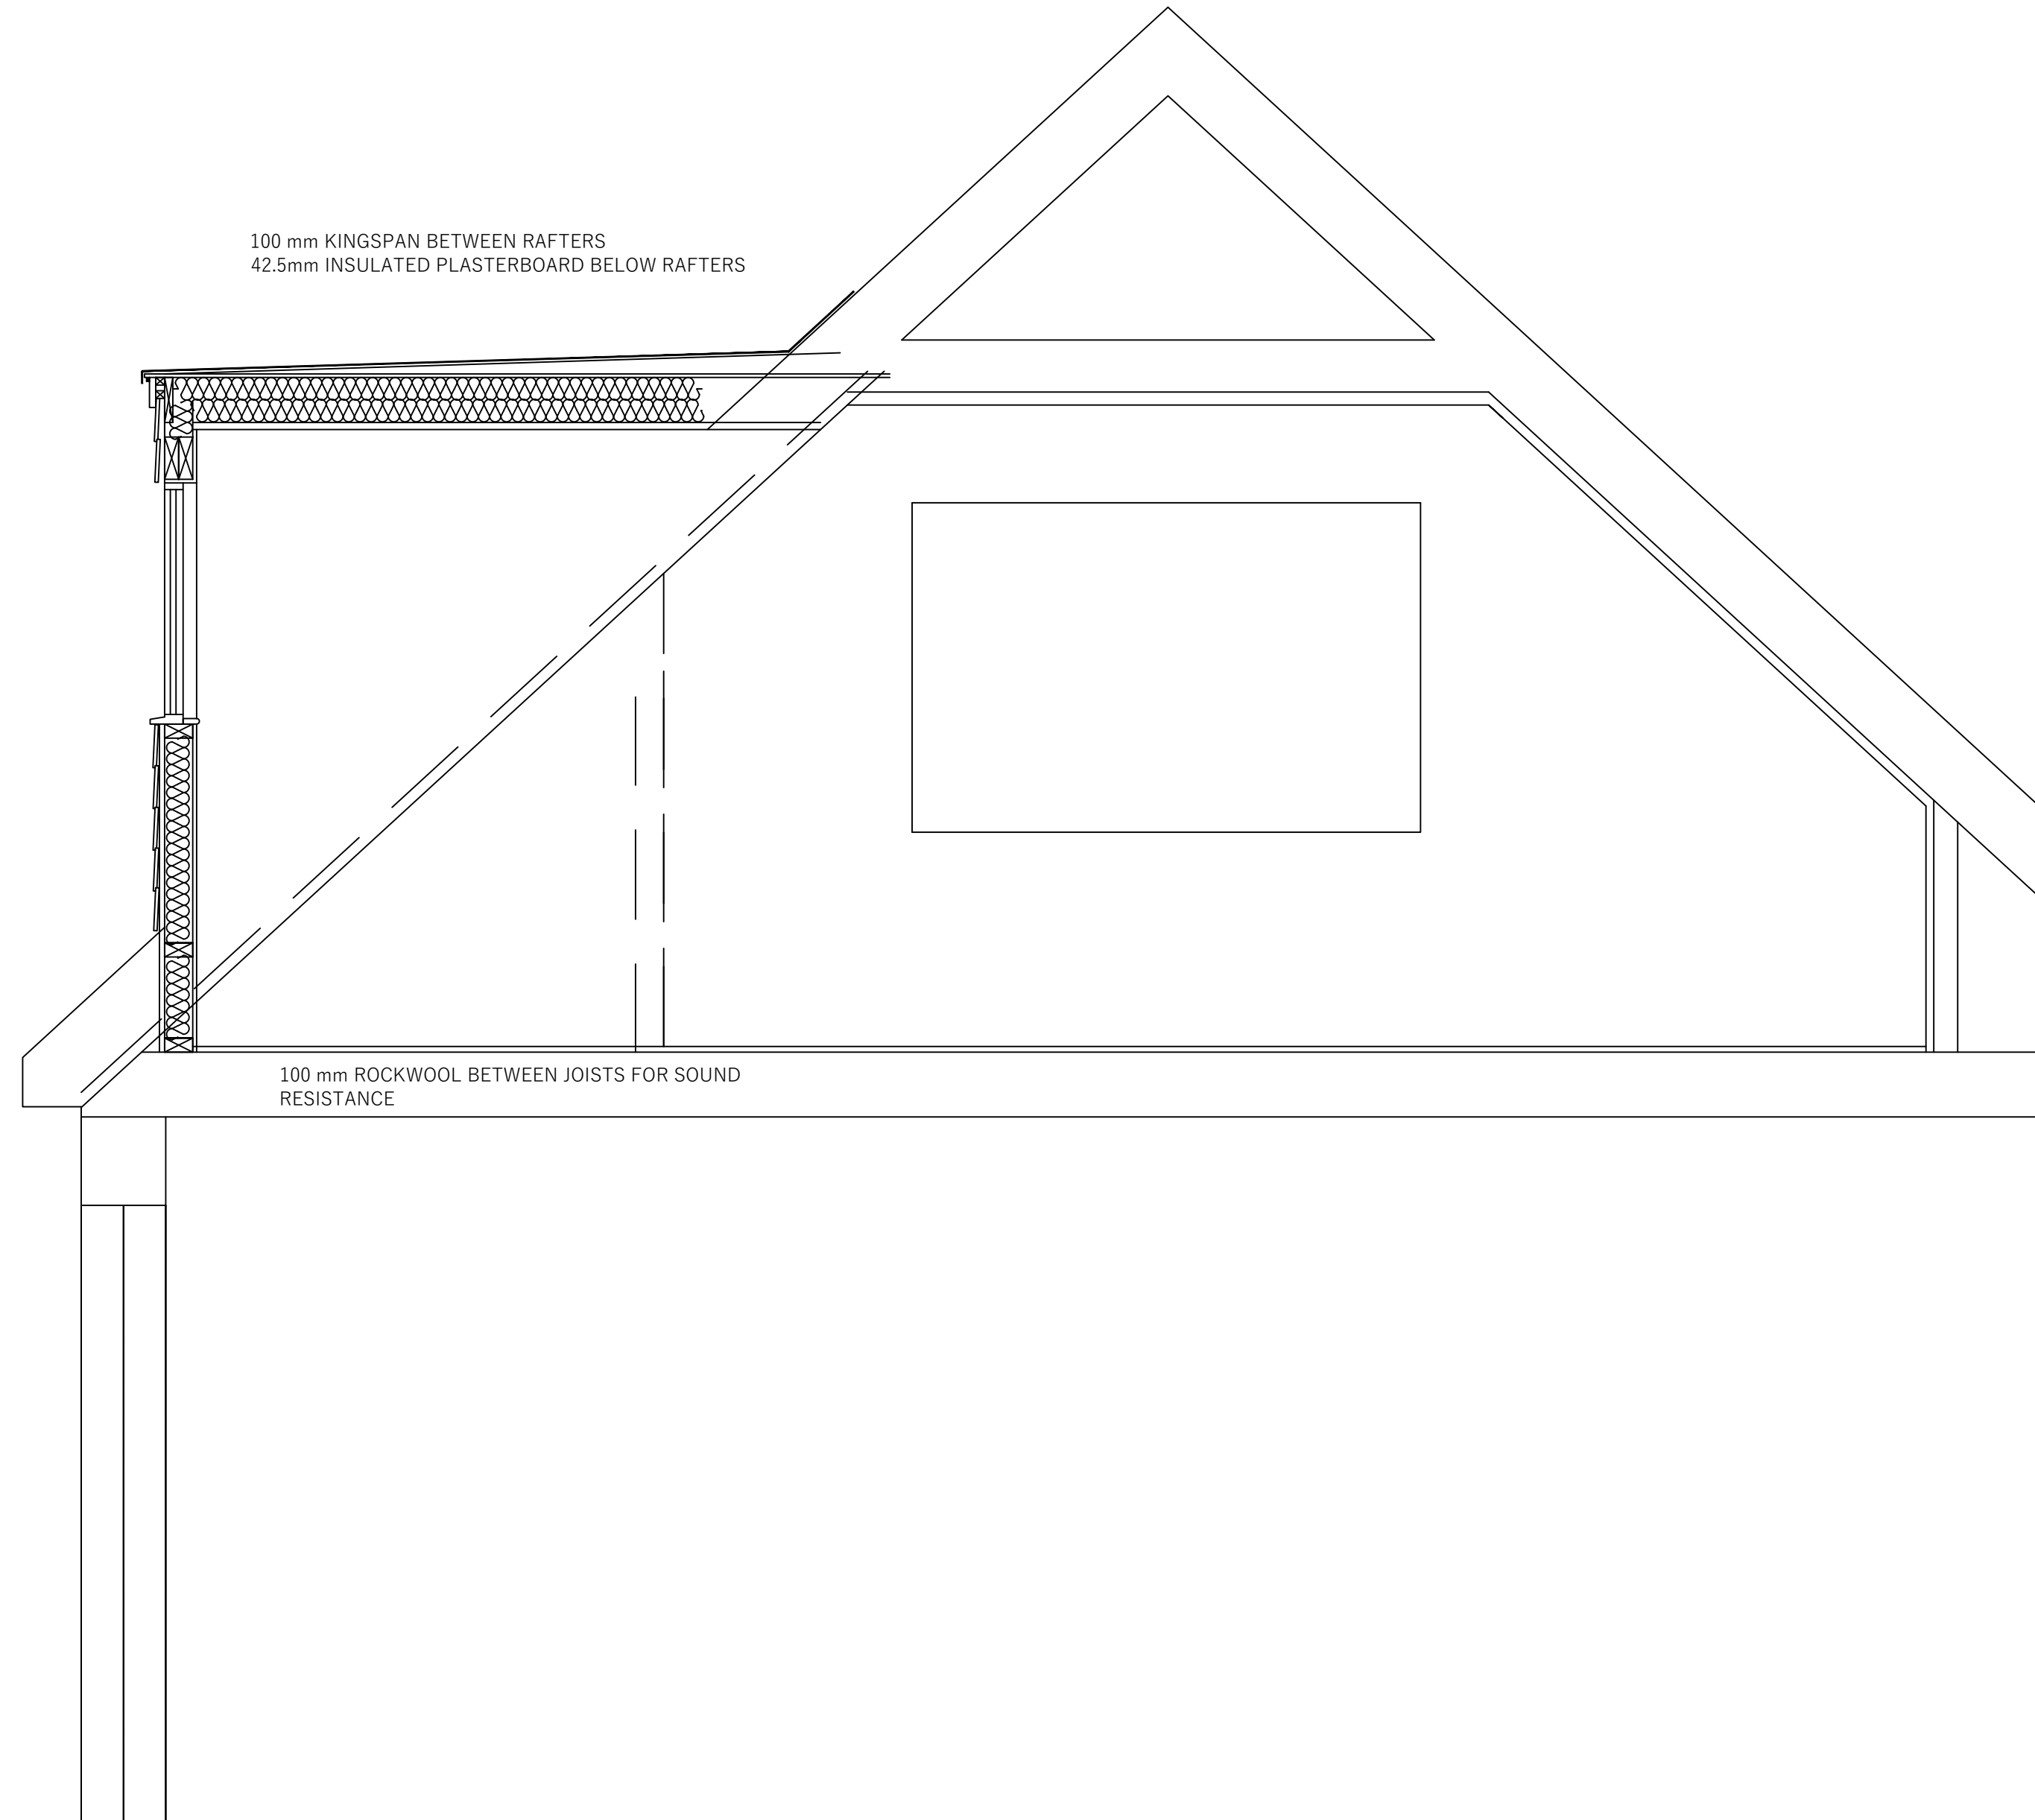

DC ARCHITECTURAL SERVICES LTD
ARCHITECTURAL AND PLANNING SERVICES
The Barn, Partney Mill, Spilsby, Lincolnshire, PE24 4PE
TEL NO. PHONE 01790 752865 mobile 07776227893
e-mail davidbiggs@dcconnect.com

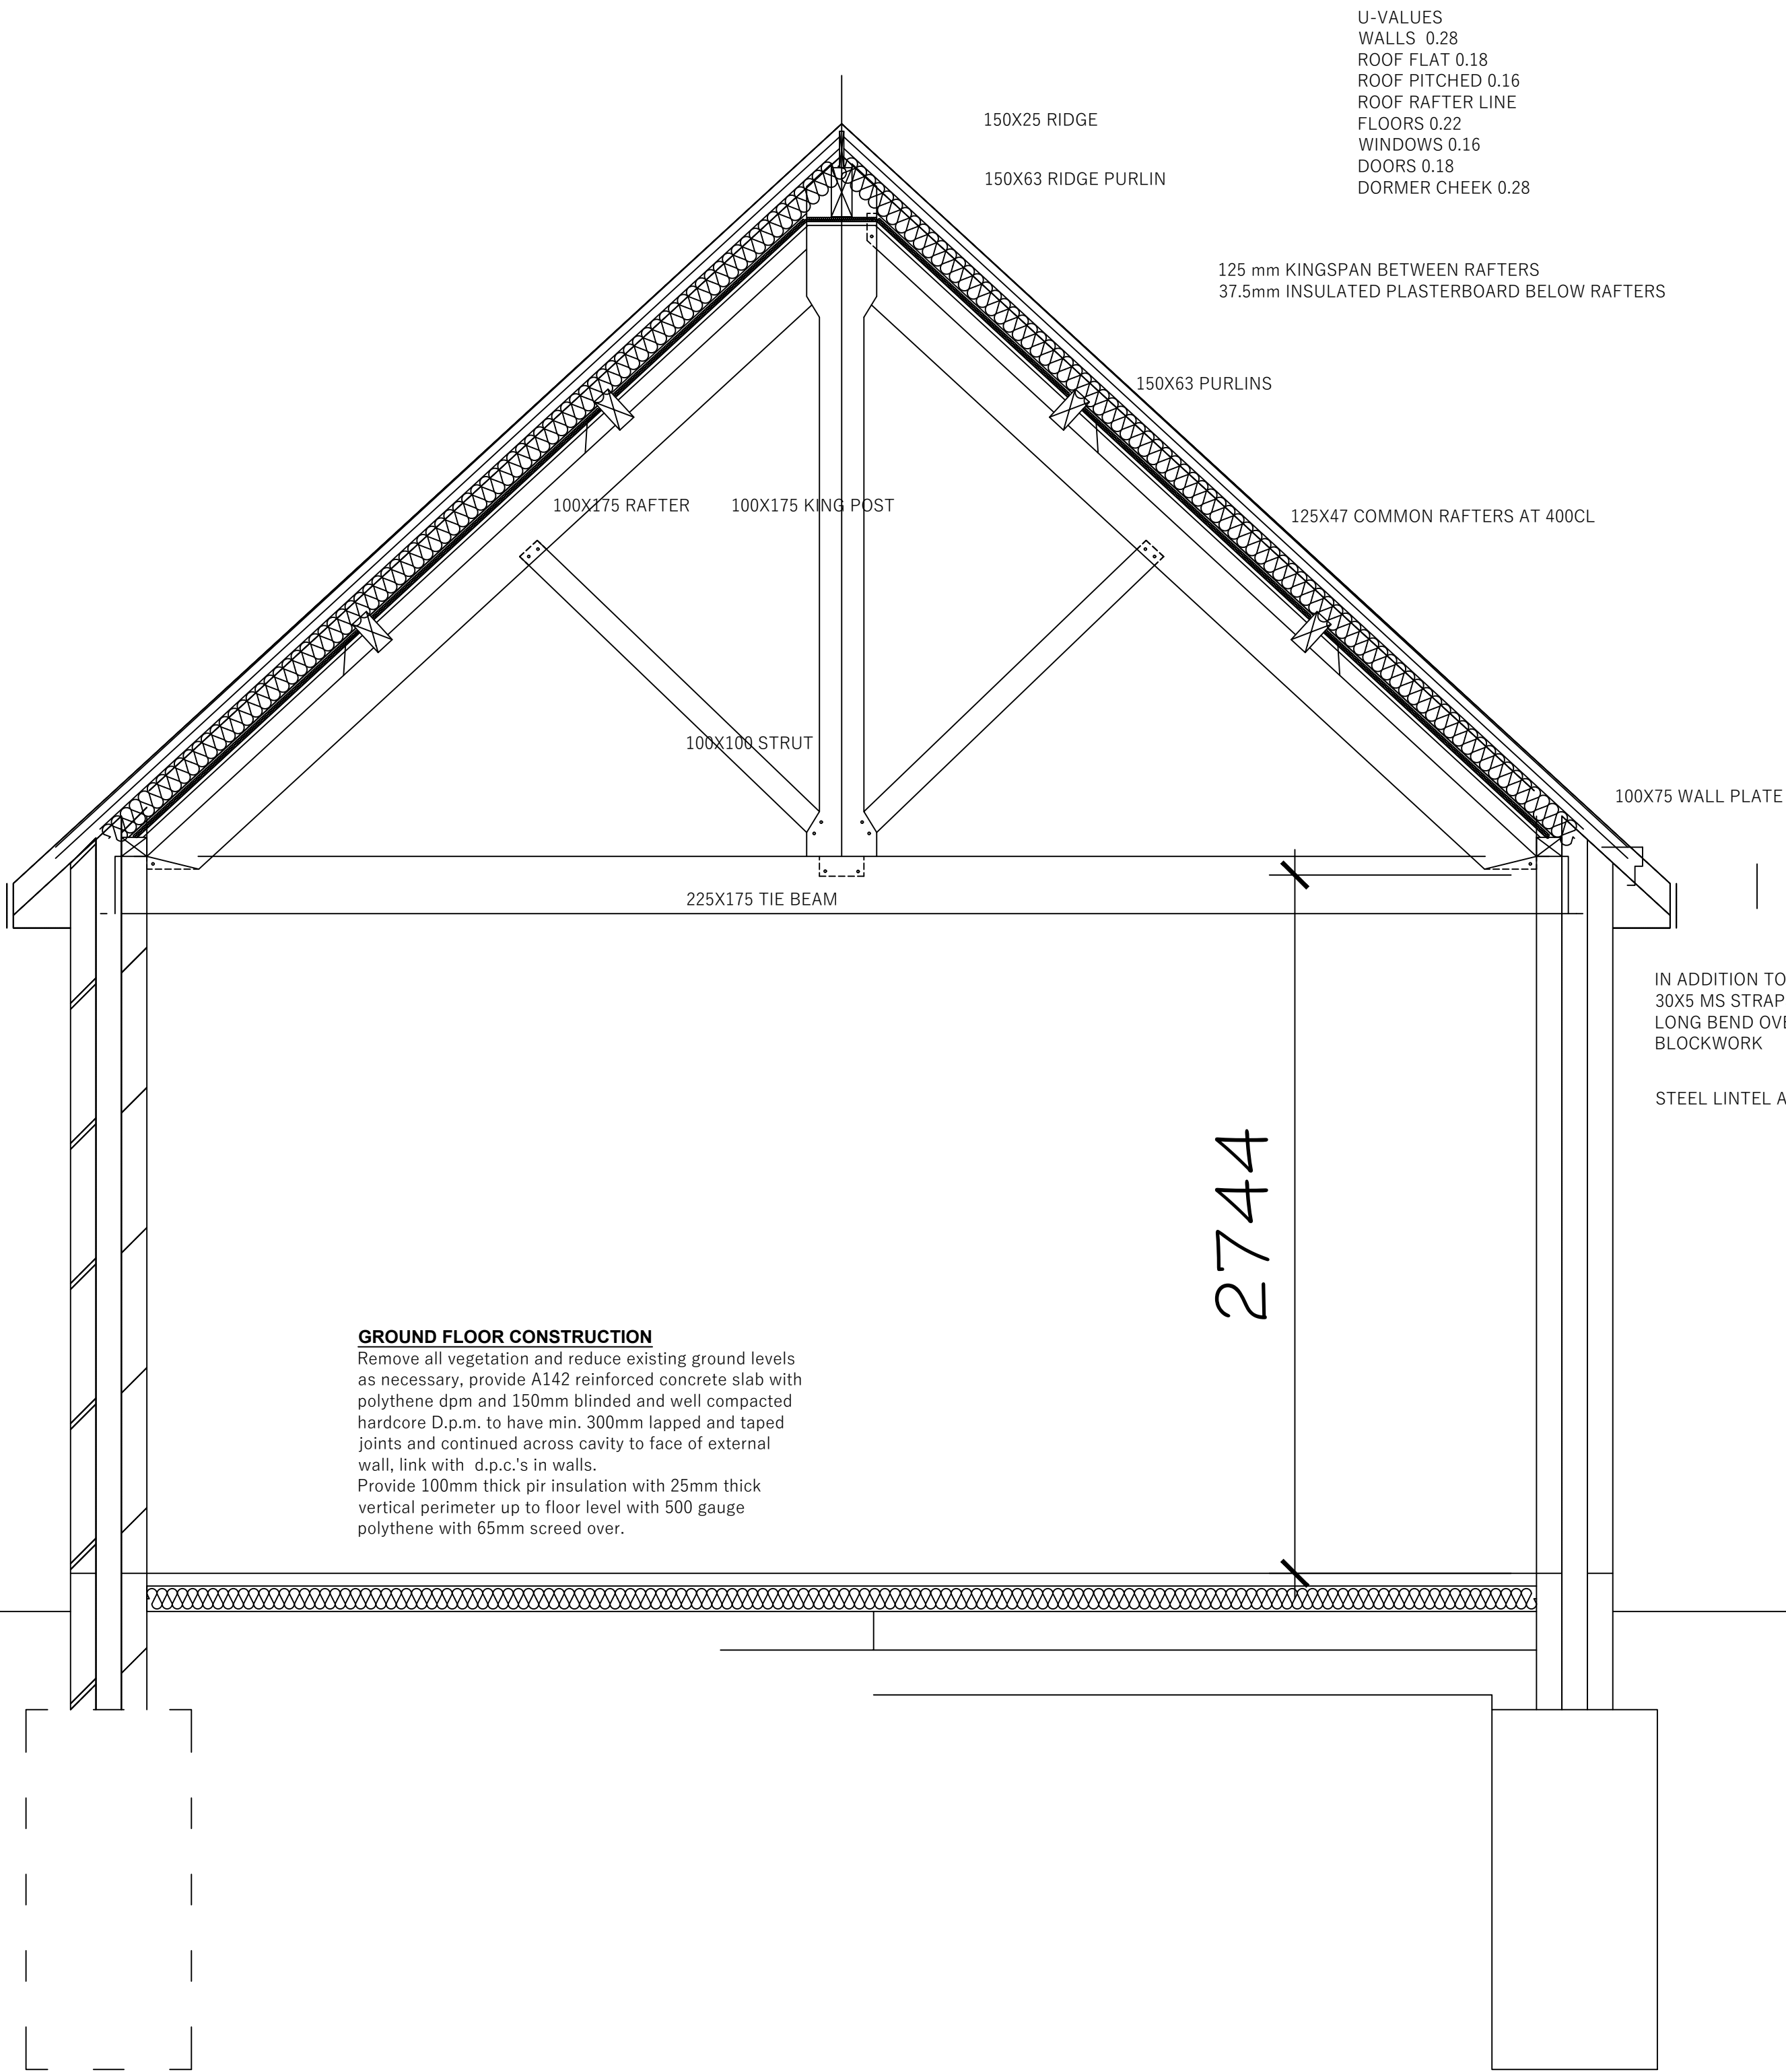

Client MR AND MRS WHYLES

Project 53, SURFLEET SEAS END, LINCOLNSHIRE. PE11 4DQ

Drawing Title SECTIONS
AS PROPOSED
Scale 1:100
Date MARCH 19
Drawing number DC / 483W / 105
Revision