


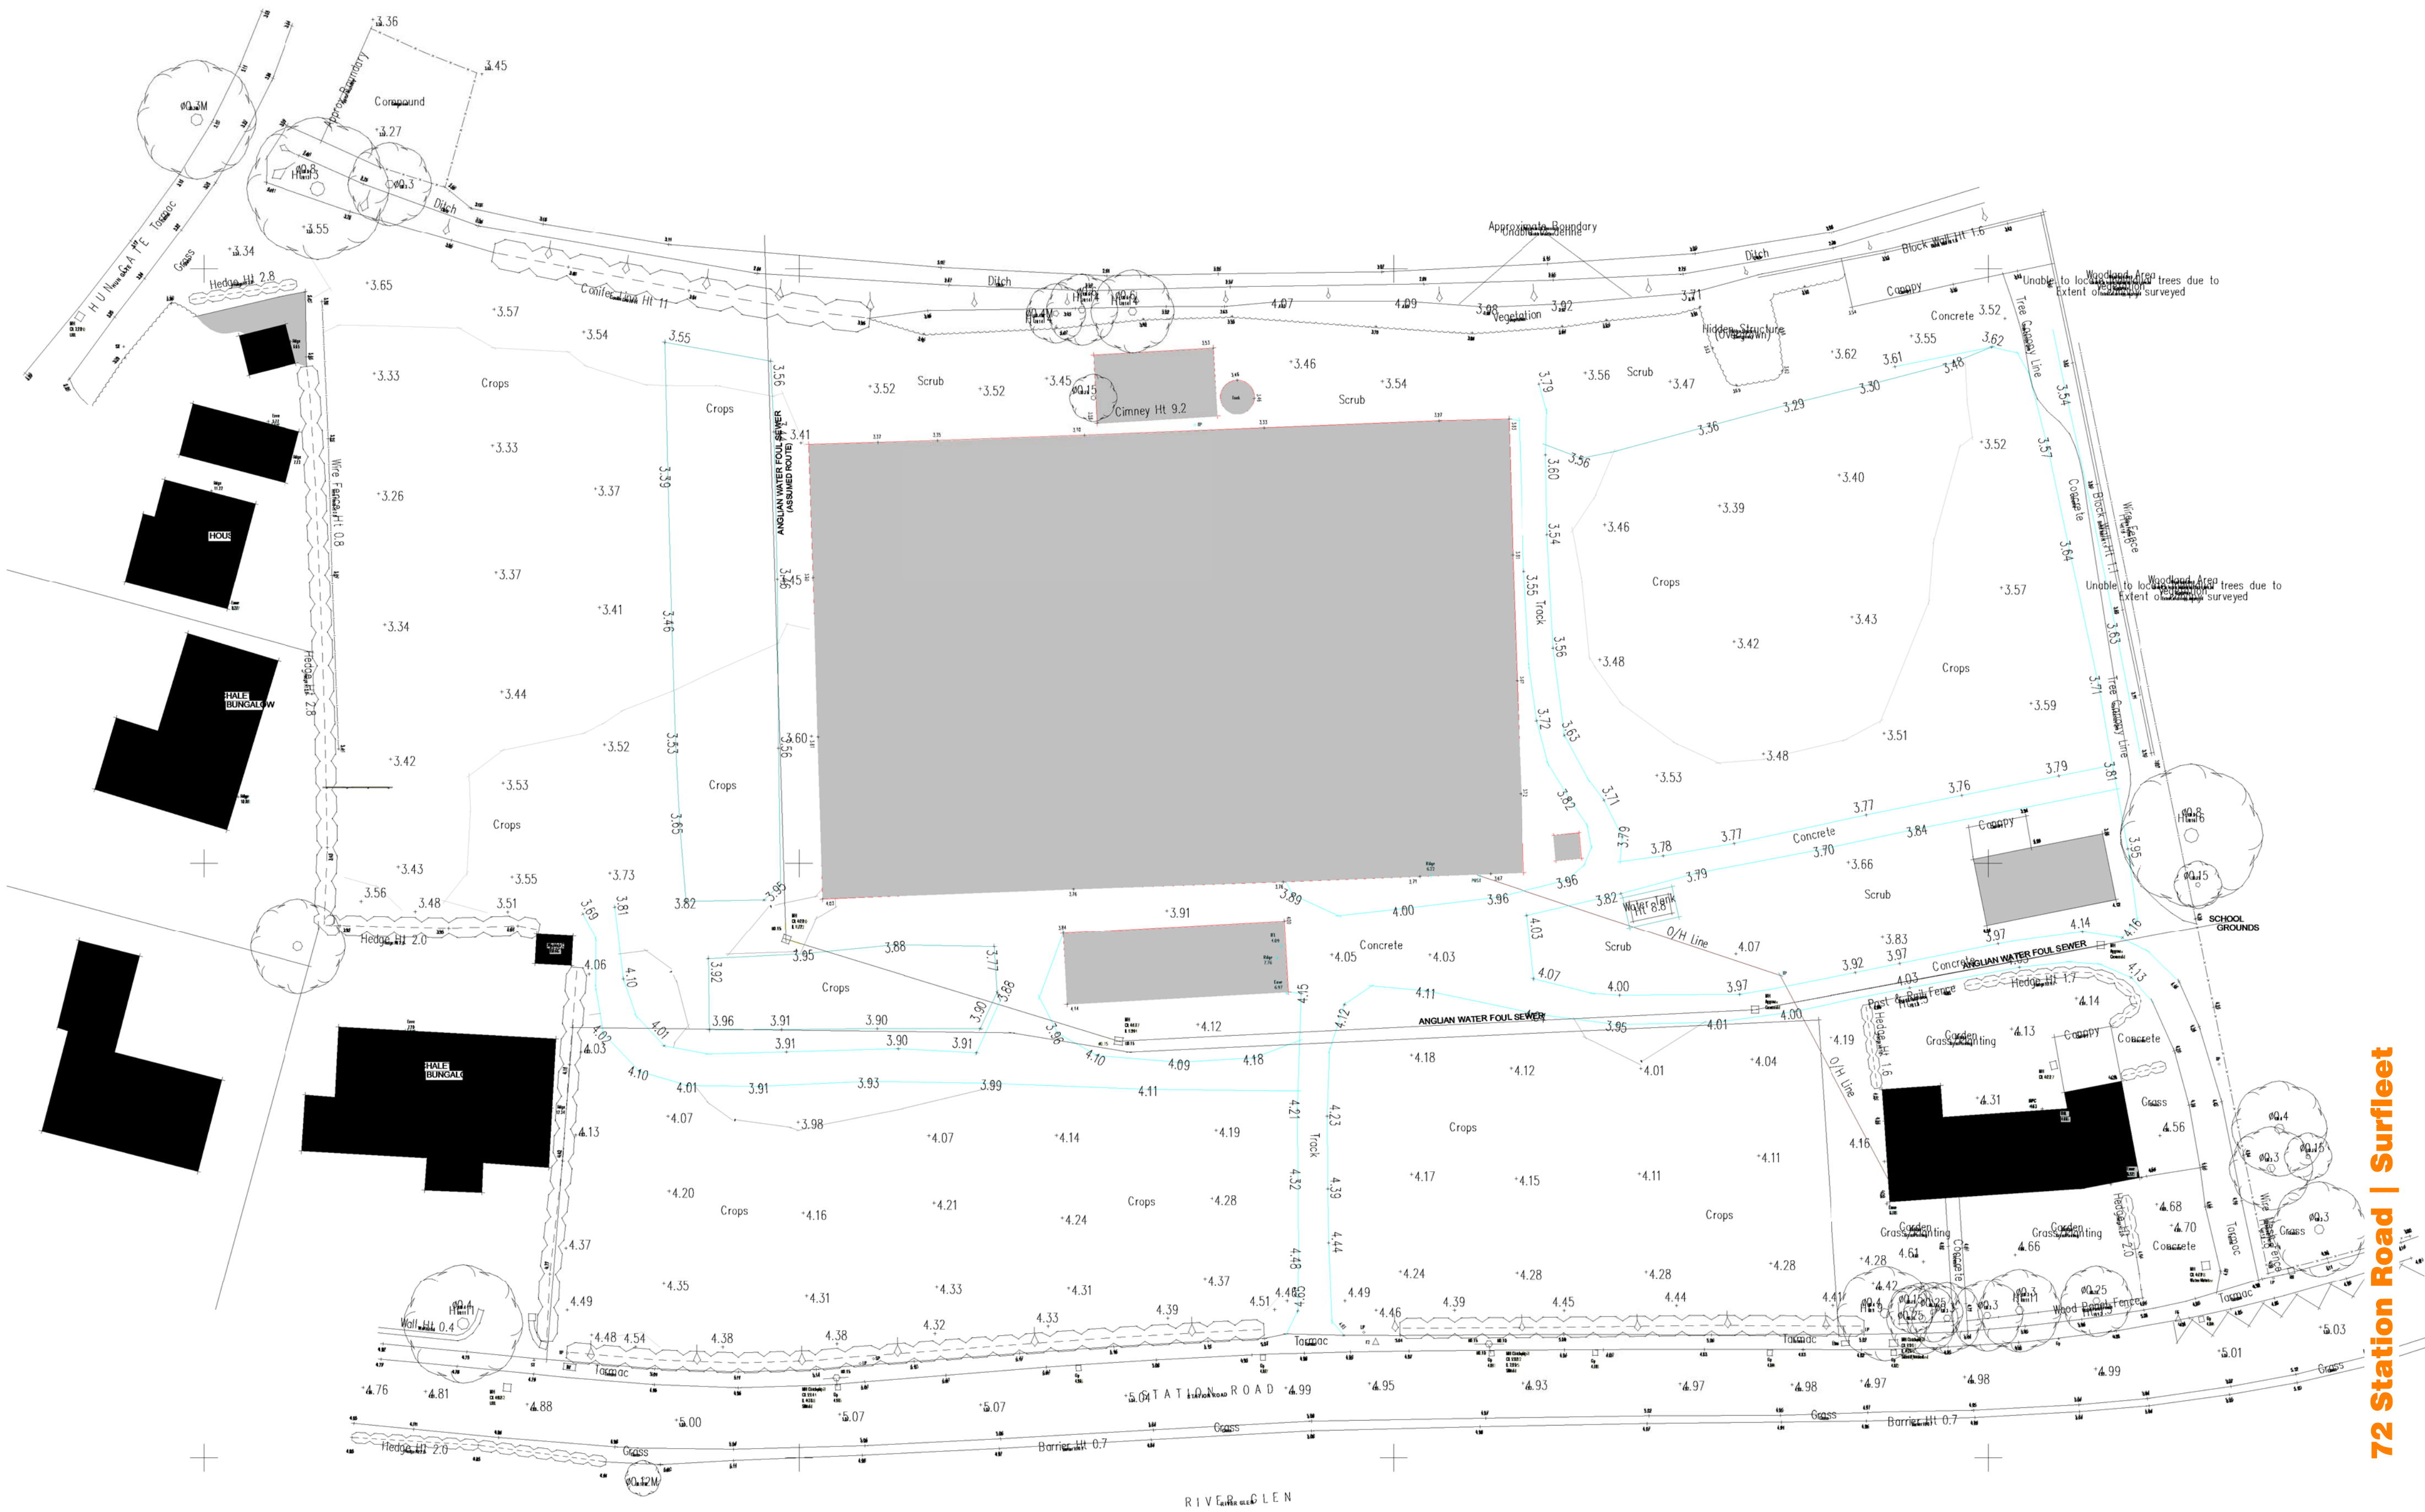

Existing Site Levels