


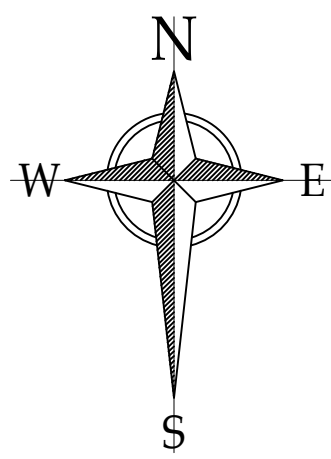


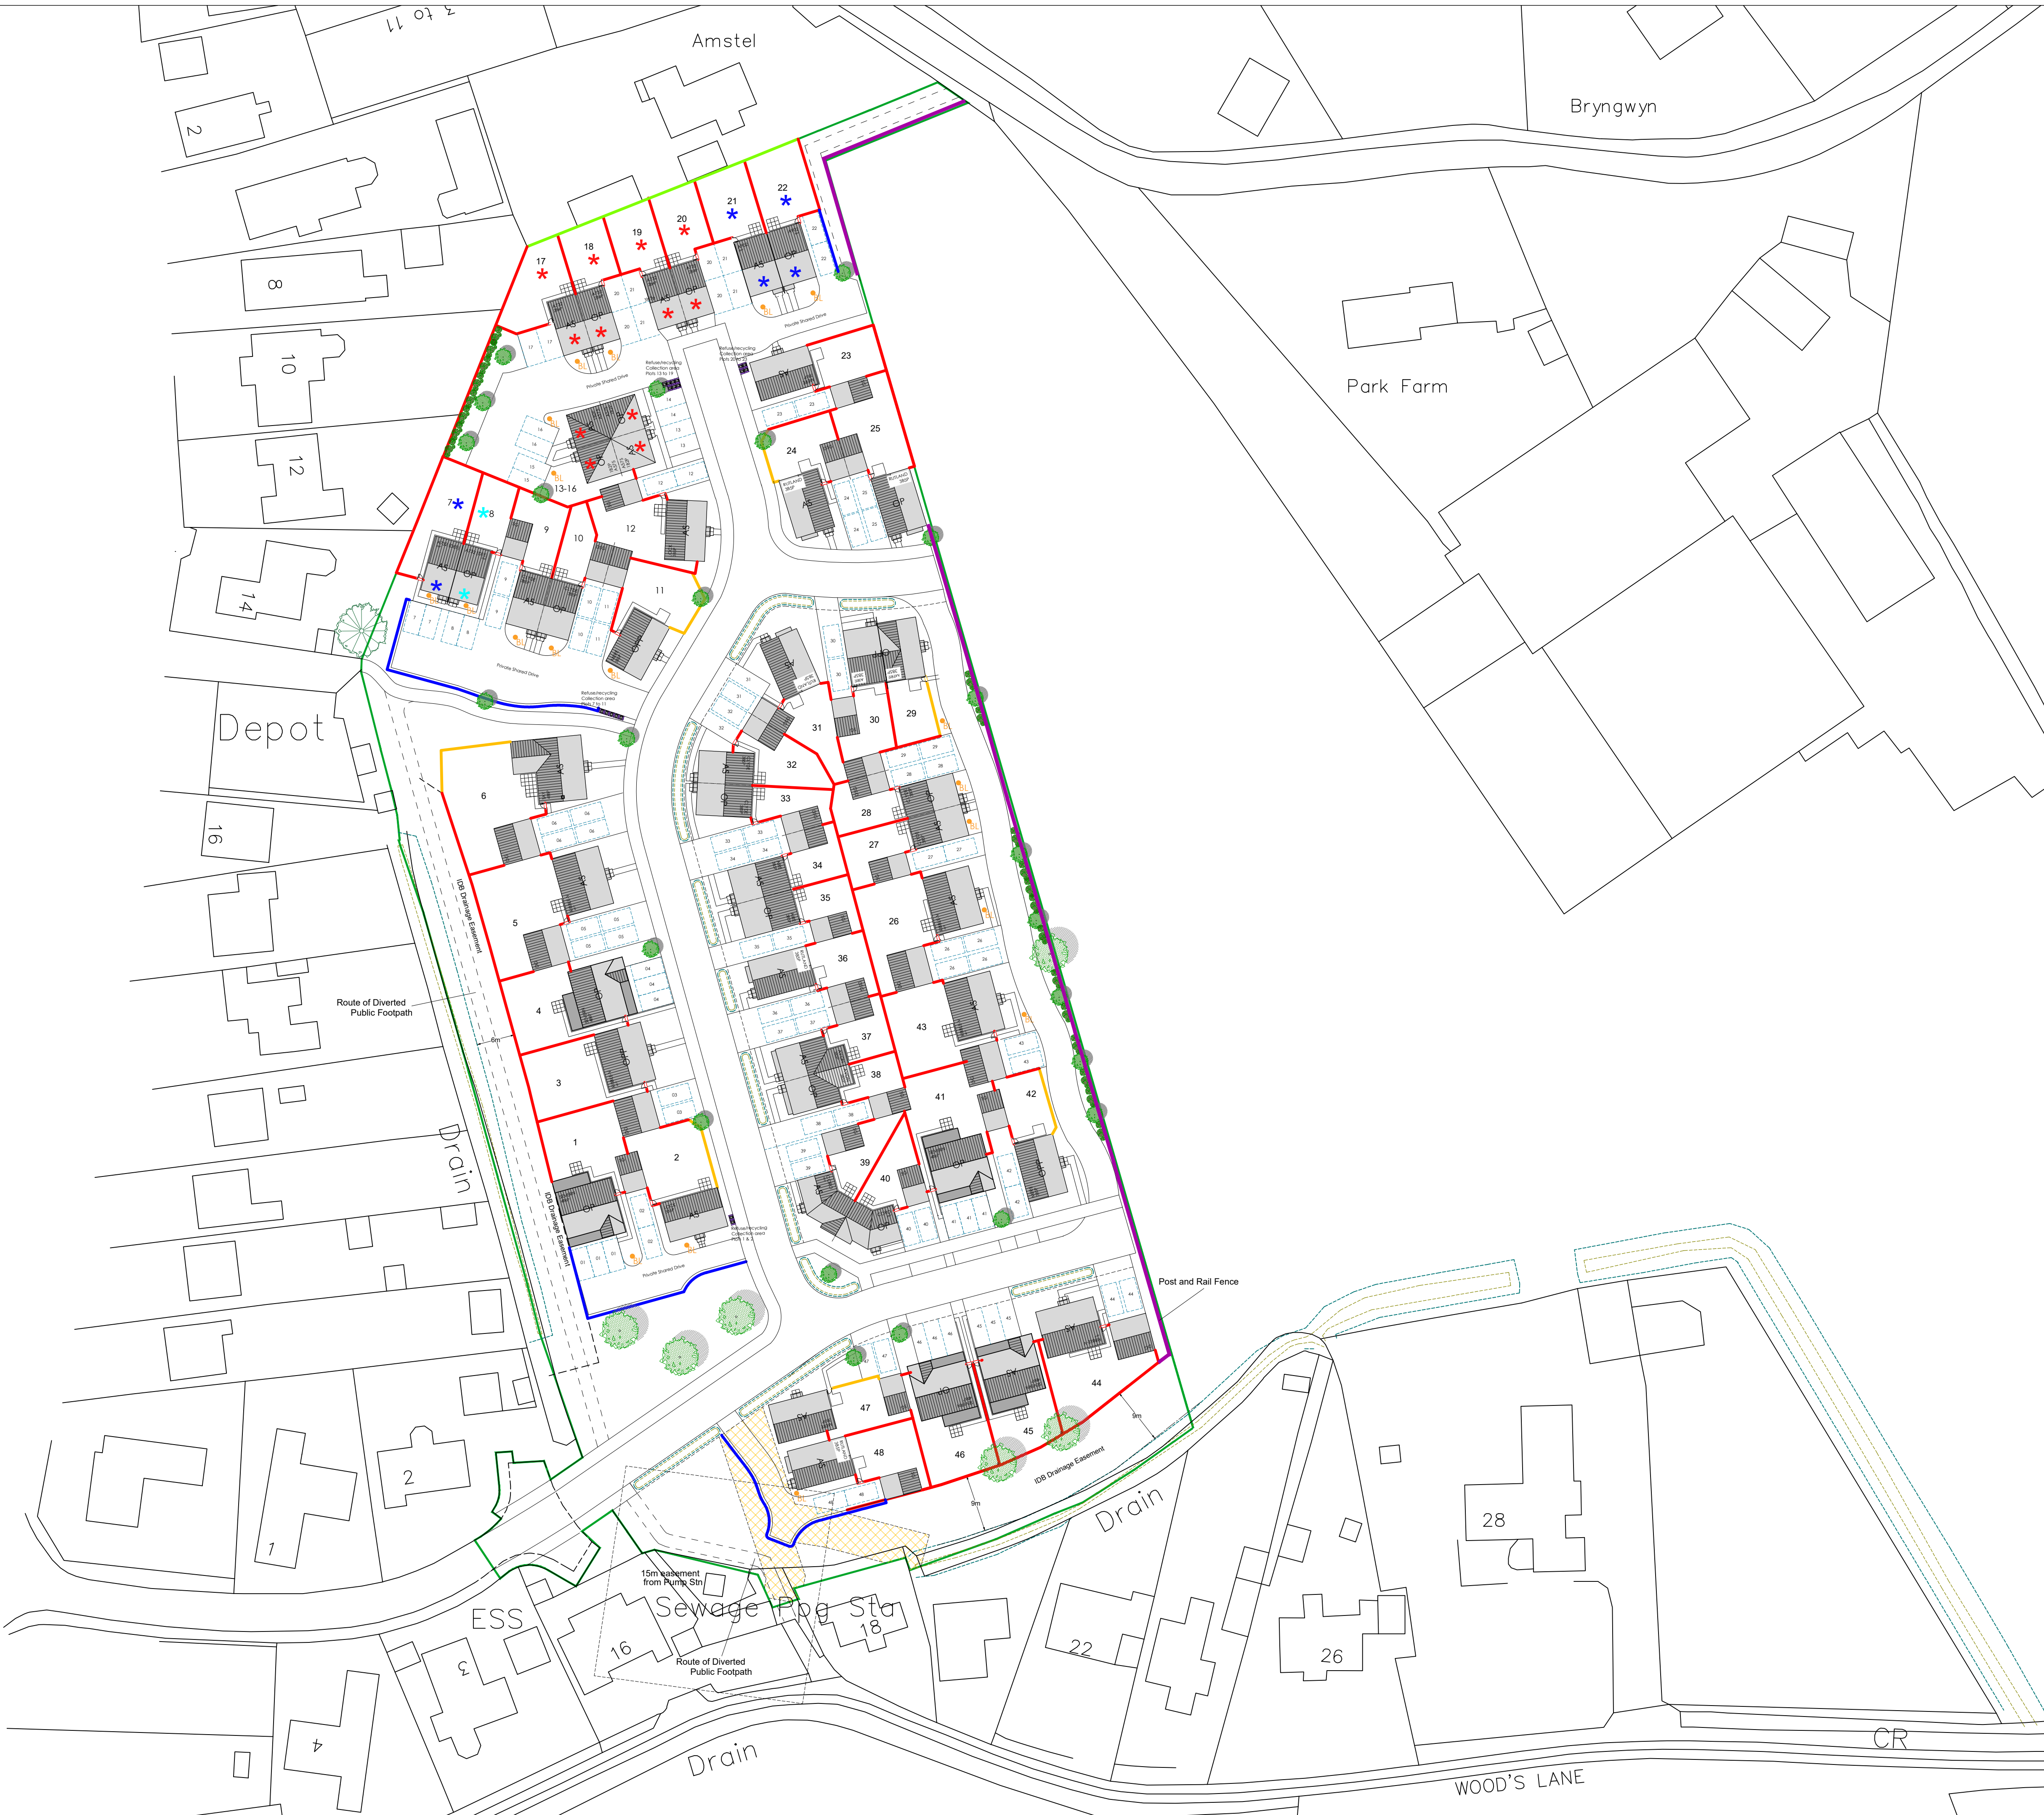


KEY

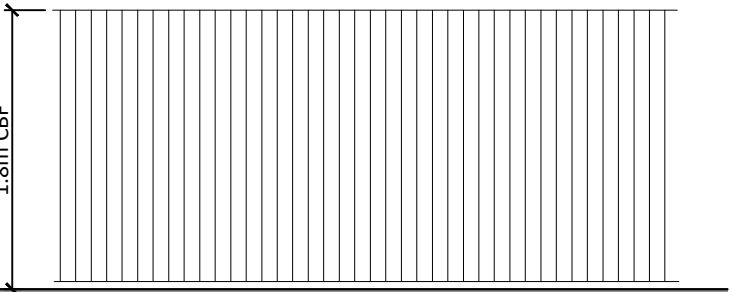


BOUNDARY TYPE - CBF
1.8m Close Boarded Fence

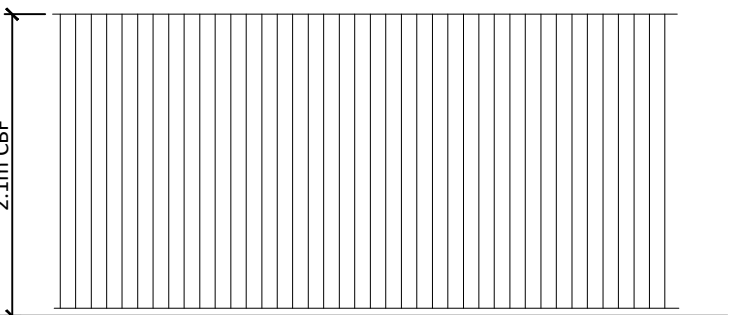


BOUNDARY TYPE - CBF
2.1m Close Boarded Fence

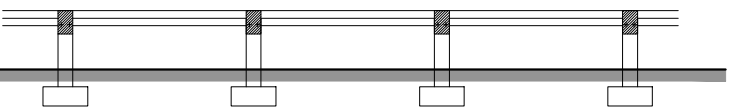

BOUNDARY TYPE - KR
0.45m Knee Rail

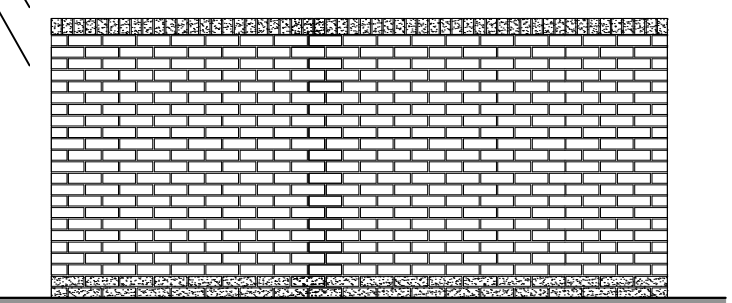

BOUNDARY TYPE - W
1.8m Brick Wall

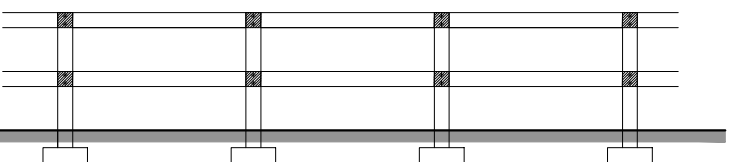

BOUNDARY TYPE - PR
0.9m Post and Rail

H	27.04.2022	PATH SOUTH OF PLOTS 44-48 REMOVED, POST AND RAIL FENCE ADDED TO BOUNDARY
G	15.03.2022	2.1m CLOSE BOARD FENCE ADDED TO PLOTS 17-22
F	04.03.2022	PLOT 21 AMENDED TO FIRST HOMES
E	19.01.2022	PLOTS 7-8, 17-22 AMENDED
D	19.11.2021	EDGE LANE - POST AND RAIL ADDED
C	11.11.2021	PRIVATE DRIVES LINKED
B	06.07.2021	UPDATED TO NEW LAYOUT
A	24.01.2021	ADDITION PARKING TO SEVERN HOUSE TYPES
REV	DATE	DESCRIPTION



ASHWOOD HOMES

1 Goodison Road, Lincs Gateway Business Park,
Spalding, Lincs, PE12 6FY T: 01406 490590

PROJECT:
PROPOSED RESIDENTIAL DEVELOPMENT AT
SUNNYDALE CLOSE
SURFLEET

DRAWING TITLE:
BOUNDARY TREATMENT

SCALE: 1:500 @ A1	DATE: 27.04.2022
DRAWN: AR	REV: H
DRAWING No: 118 - BT - 01	