


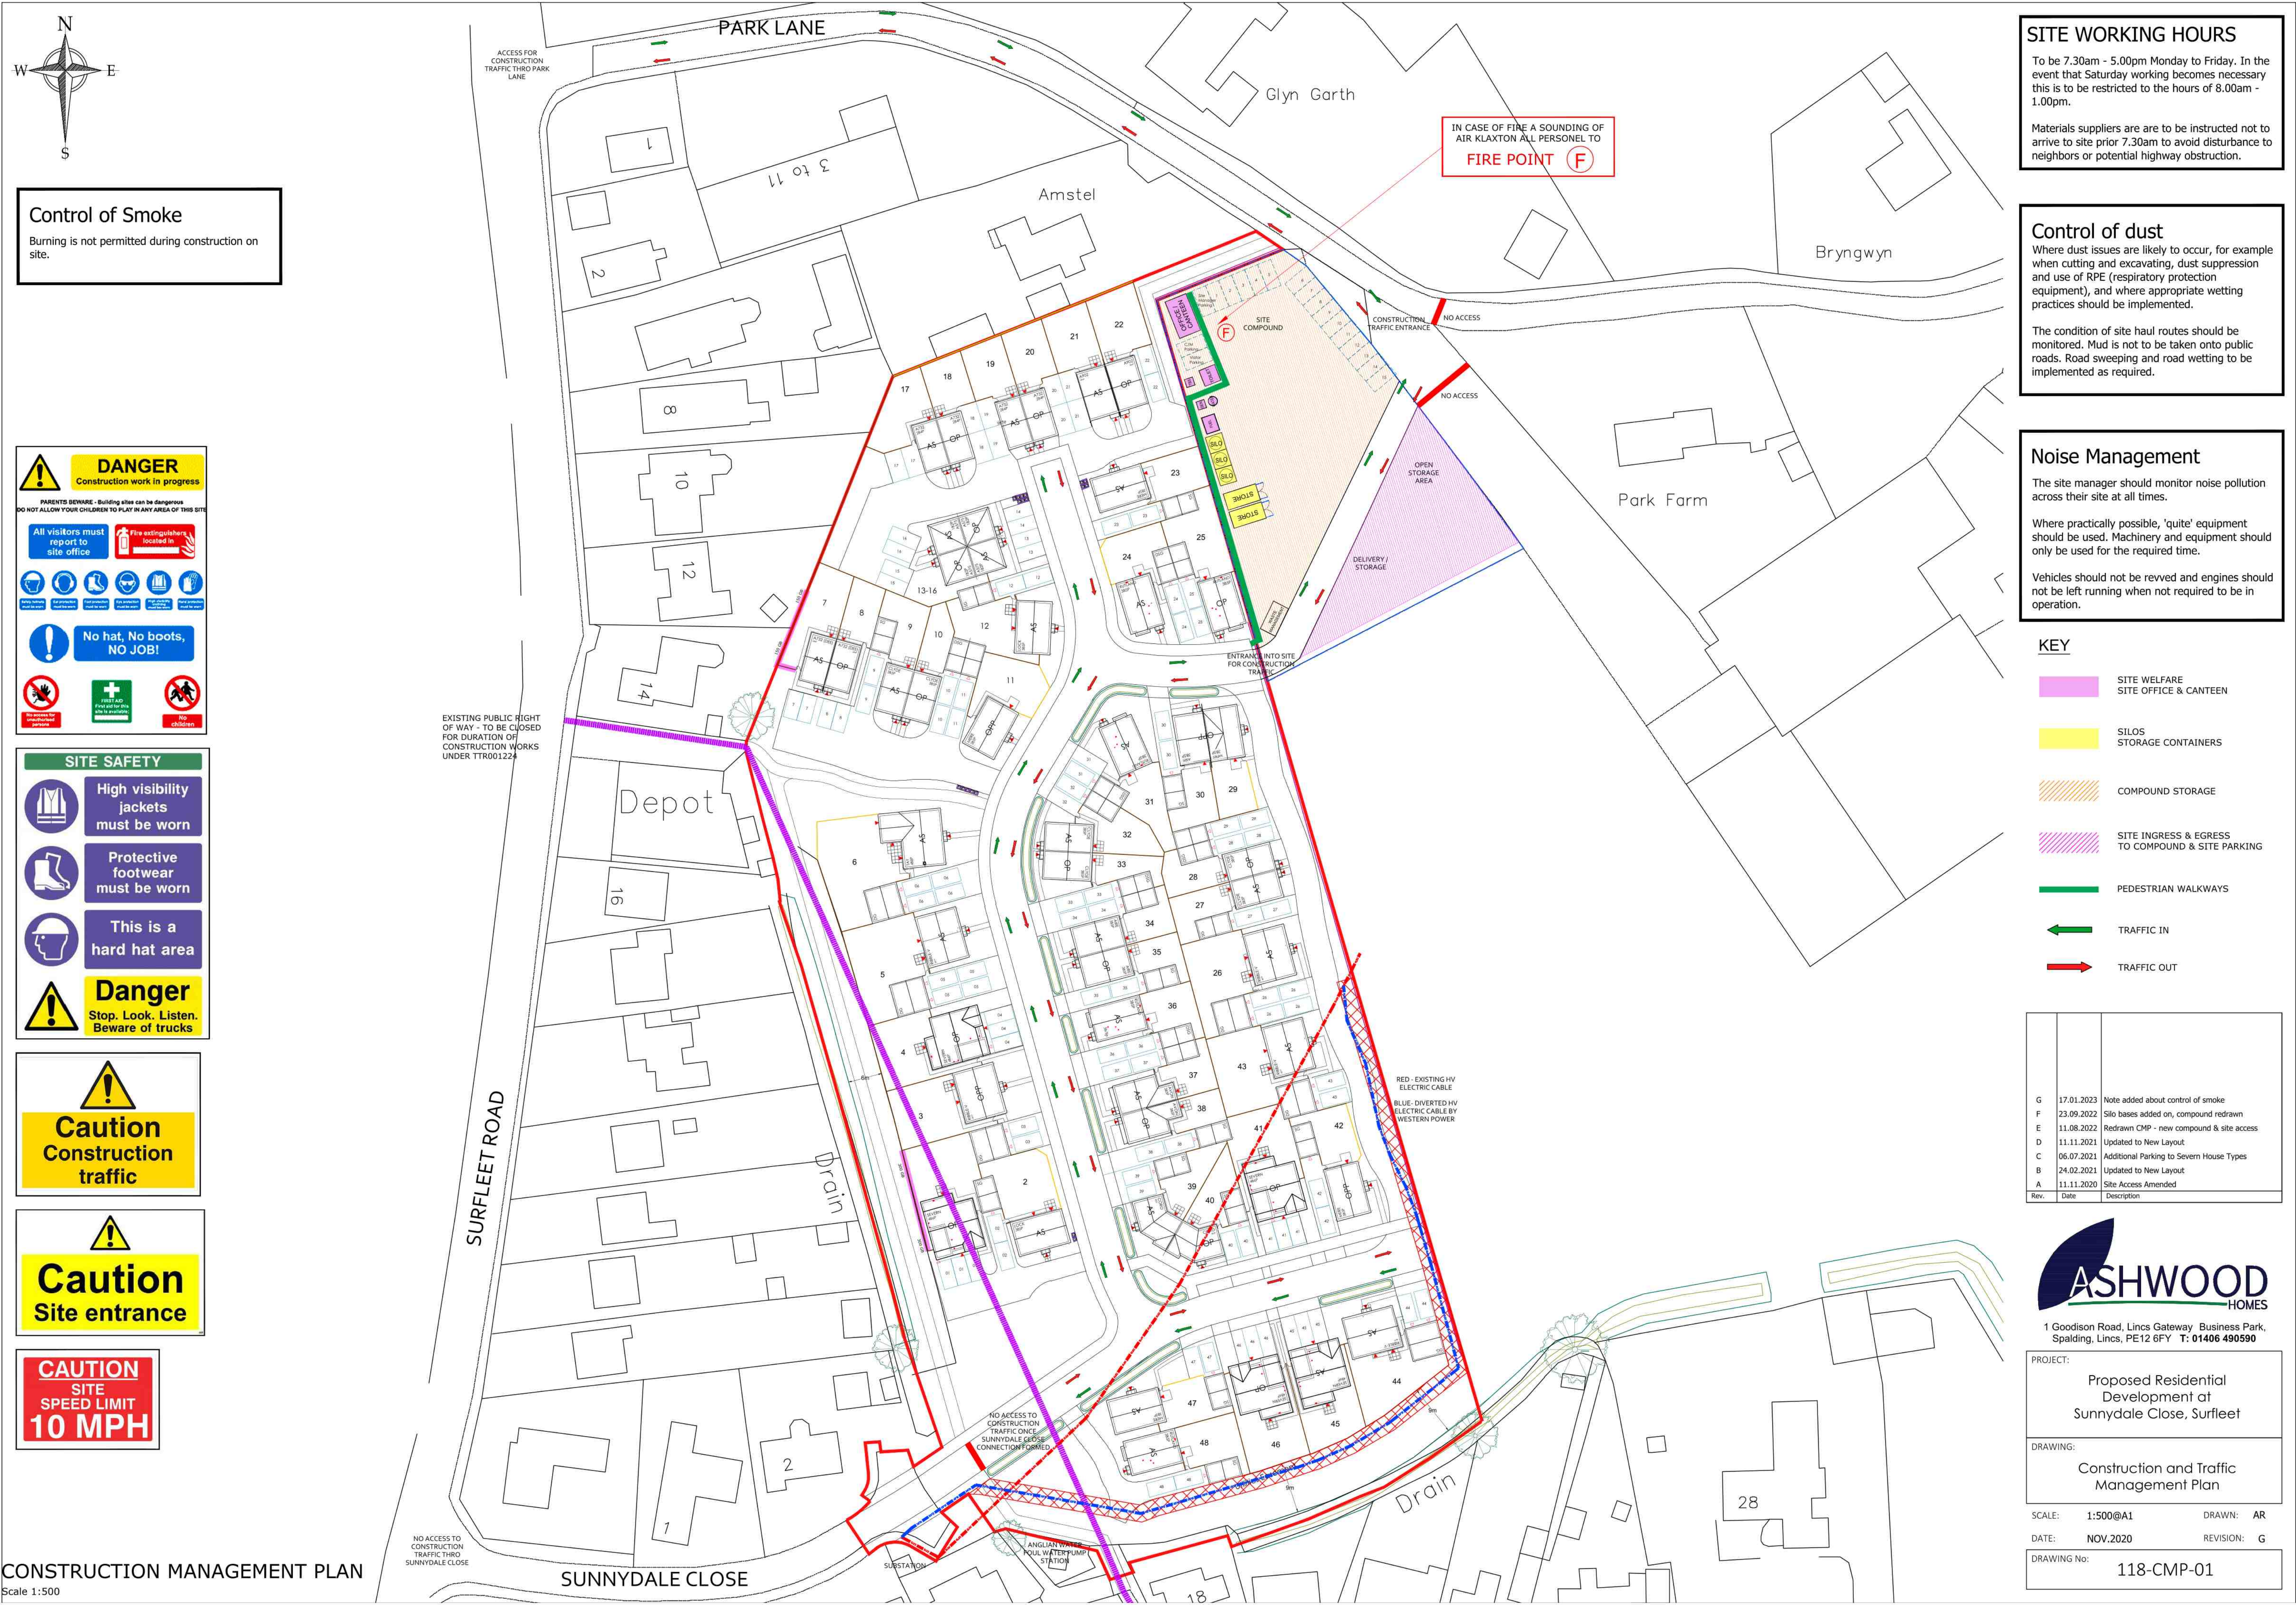

Control of Smoke

Burning is not permitted during construction on site.

DANGER
Construction work in progress

PARENTS BEWARE - Building sites can be dangerous
DO NOT ALLOW YOUR CHILDREN TO PLAY IN ANY AREA OF THIS SITE

All visitors must report to site office

Fire extinguishers located in

No hat, No boots, NO JOB!

No children

SITE SAFETY

High visibility jackets must be worn

Protective footwear must be worn

This is a hard hat area

Danger
Stop. Look. Listen. Beware of trucks

Caution
Construction traffic

Caution
Site entrance

CAUTION
SITE SPEED LIMIT 10 MPH

SITE WORKING HOURS

To be 7.30am - 5.00pm Monday to Friday. In the event that Saturday working becomes necessary this is to be restricted to the hours of 8.00am - 1.00pm.

Materials suppliers are to be instructed not to arrive to site prior 7.30am to avoid disturbance to neighbors or potential highway obstruction.

Control of dust

Where dust issues are likely to occur, for example when cutting and excavating, dust suppression and use of RPE (respiratory protection equipment), and where appropriate wetting practices should be implemented.

The condition of site haul routes should be monitored. Mud is not to be taken onto public roads. Road sweeping and road wetting to be implemented as required.

Noise Management

The site manager should monitor noise pollution across their site at all times.

Where practically possible, 'quite' equipment should be used. Machinery and equipment should only be used for the required time.

Vehicles should not be revved and engines should not be left running when not required to be in operation.

KEY

- SITE WELFARE
SITE OFFICE & CANTEEN
- SILOS
STORAGE CONTAINERS
- COMPOUND STORAGE
- SITE INGRESS & EGRESS
TO COMPOUND & SITE PARKING
- PEDESTRIAN WALKWAYS
- TRAFFIC IN
- TRAFFIC OUT

G	17.01.2023	Note added about control of smoke
F	23.09.2022	Silo bases added on, compound redrawn
E	11.08.2022	Redrawn CMP - new compound & site access
D	11.11.2021	Updated to New Layout
C	06.07.2021	Additional Parking to Severn House Types
B	24.02.2021	Updated to New Layout
A	11.11.2020	Site Access Amended
Rev.	Date	Description

ASHWOOD HOMES

1 Goodison Road, Lincs Gateway Business Park,
Spalding, Lincs, PE12 6FY T: 01406 490590

PROJECT:

Proposed Residential Development at Sunnydale Close, Surfleet

DRAWING:

Construction and Traffic Management Plan

SCALE: 1:500@A1 DRAWN: AR

DATE: NOV.2020 REVISION: G

DRAWING No: 118-CMP-01