



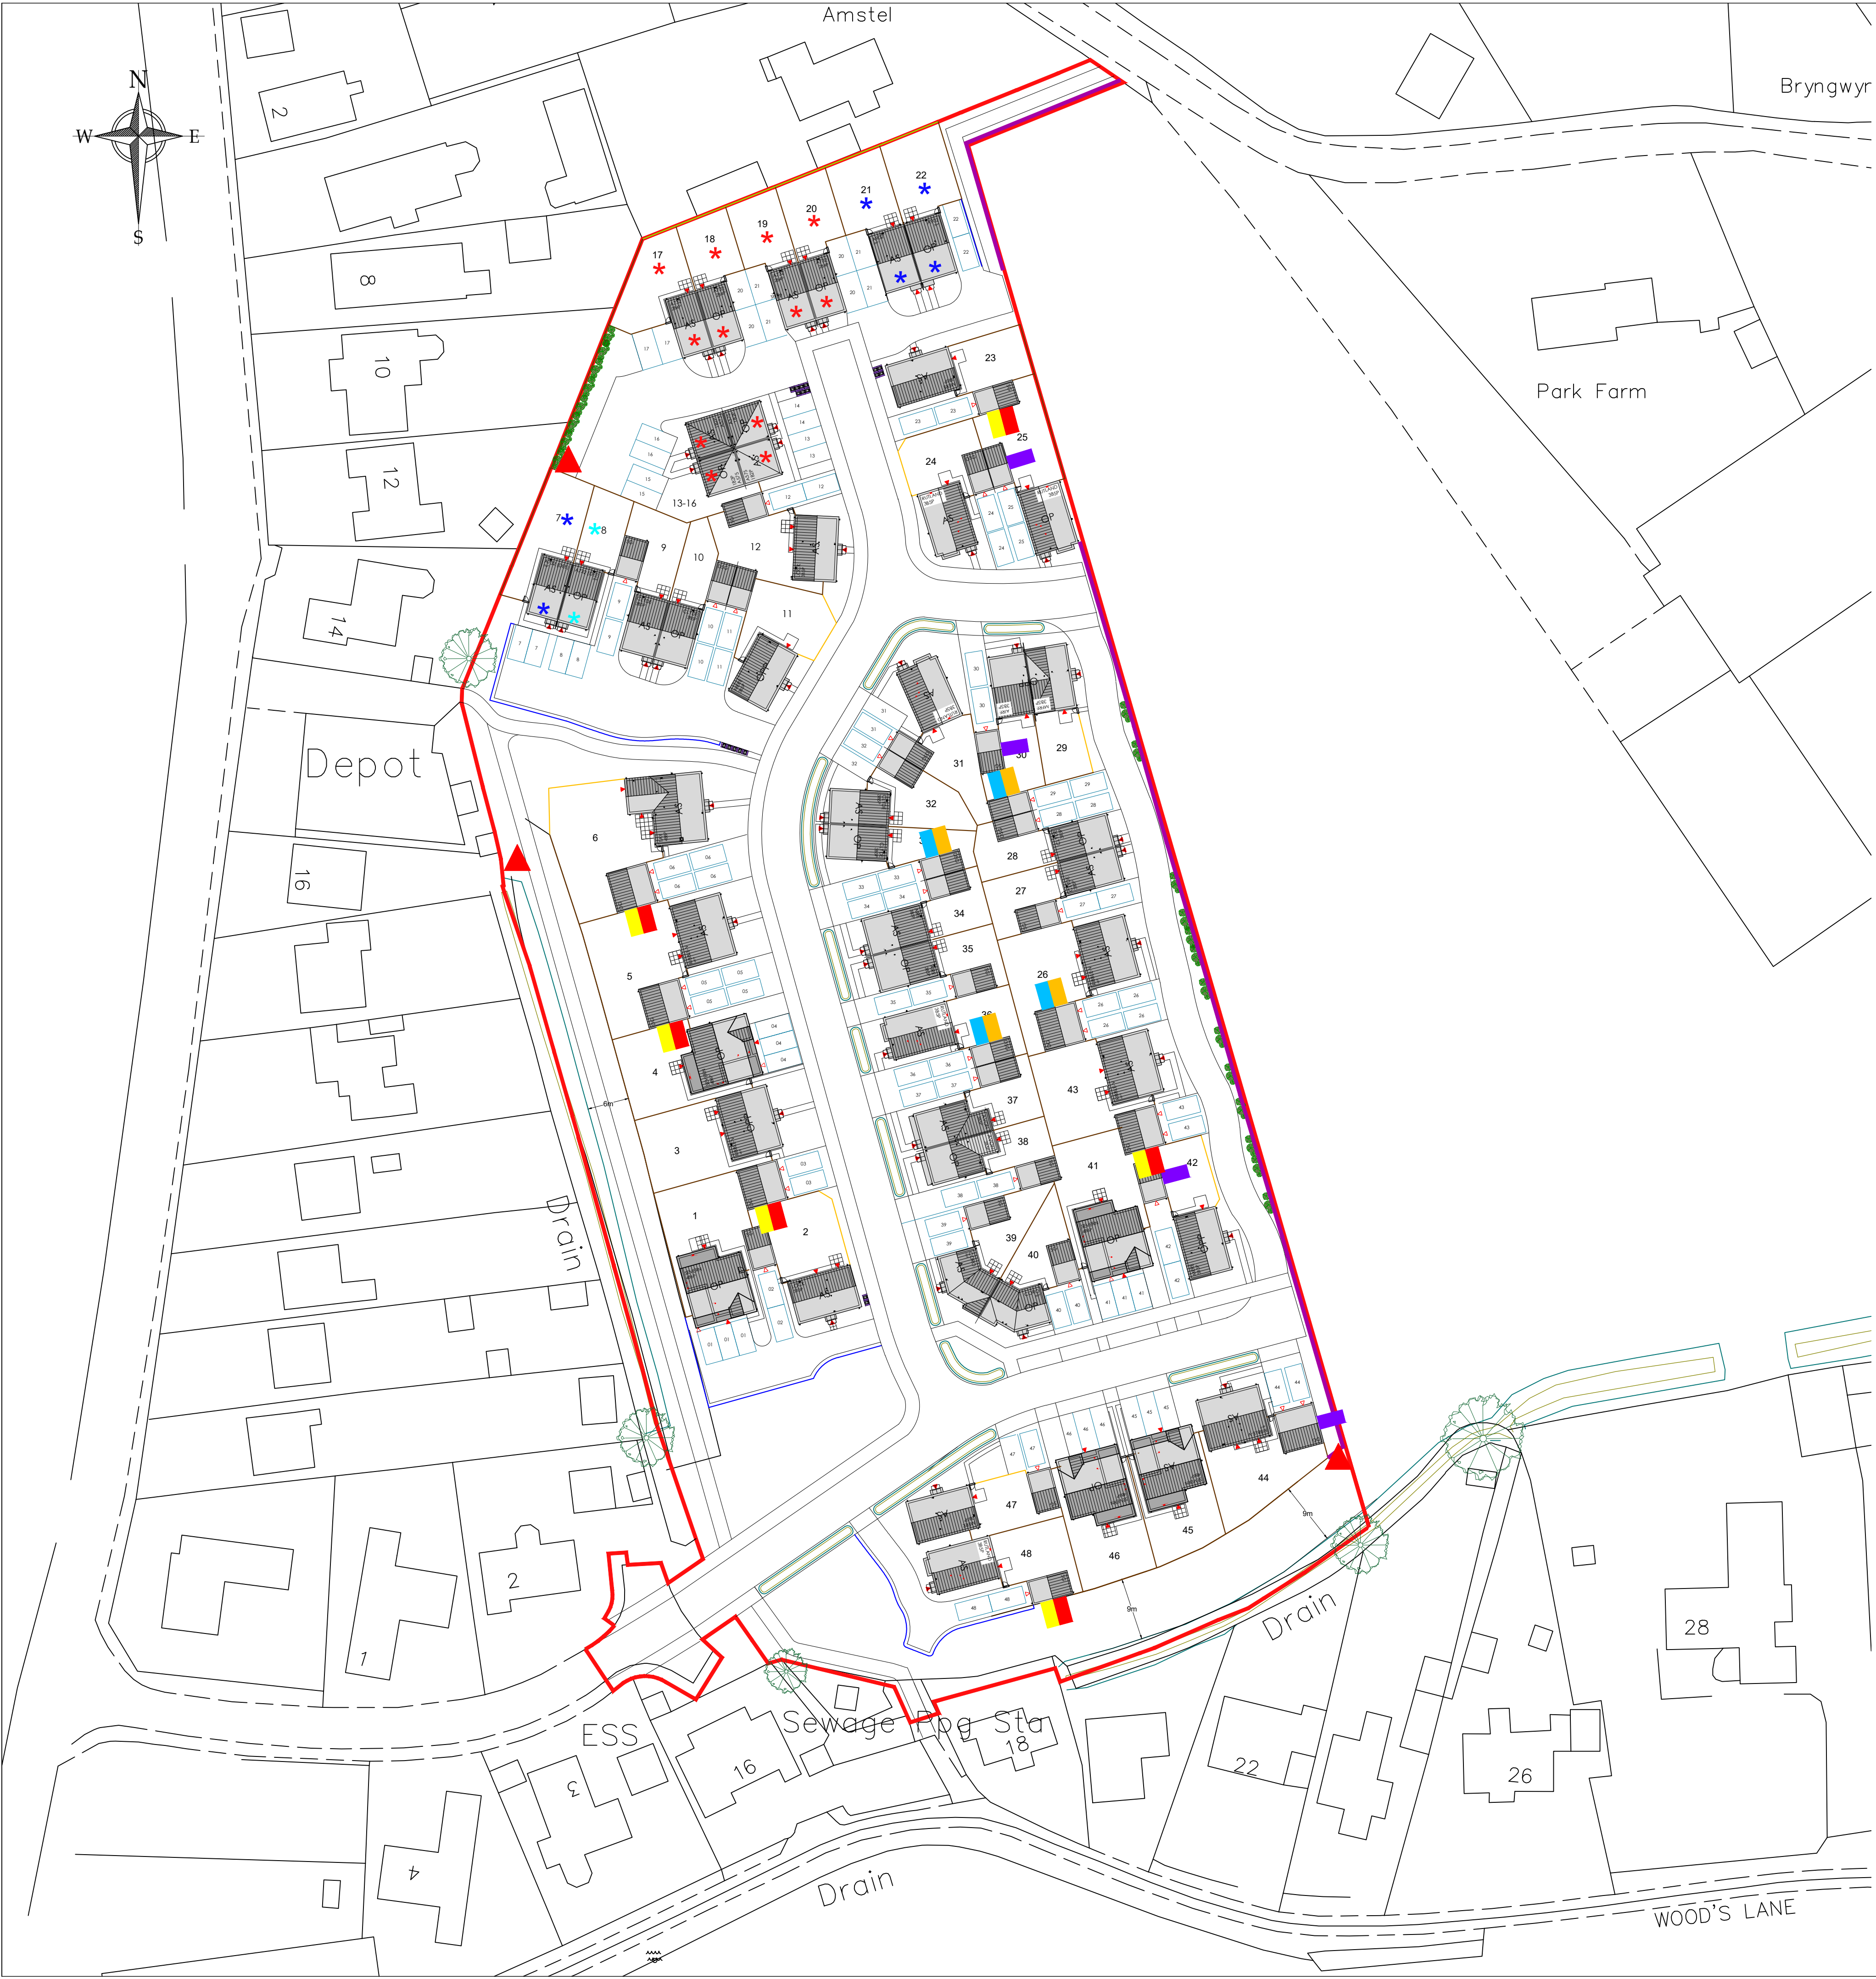

KEY




INTEGRATED ECO BAT BOXES

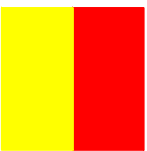

WOODSTONE SPARROW NEST BOX




CAMBRIDGE SWIFT NEST BOXES (GROUP OF 3)

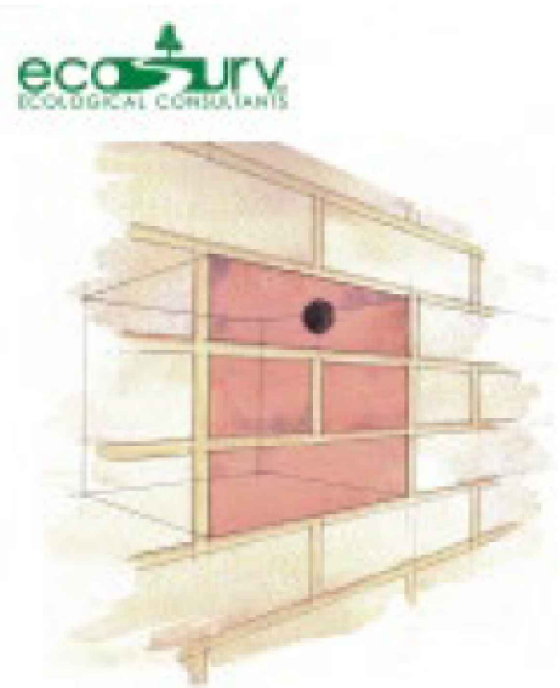

ECOSURV STARLING BOX



HEDGEHOG NEST BOX

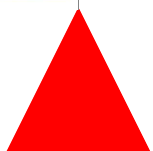

Rev.	Date	Description



1 Goodison Road, Lincs Gateway Business Park,
Spalding, Lincs, PE12 6FY T: 01406 490590

PROJECT:	Proposed Residential Development at Sunnydale Close, Surfleet
DRAWING:	Biodiversity Plan

SCALE: 1:500@A1 DRAWN: GPB

DATE: AUGUST.2022 REVISION: -

DRAWING No: 118-BDP-01