


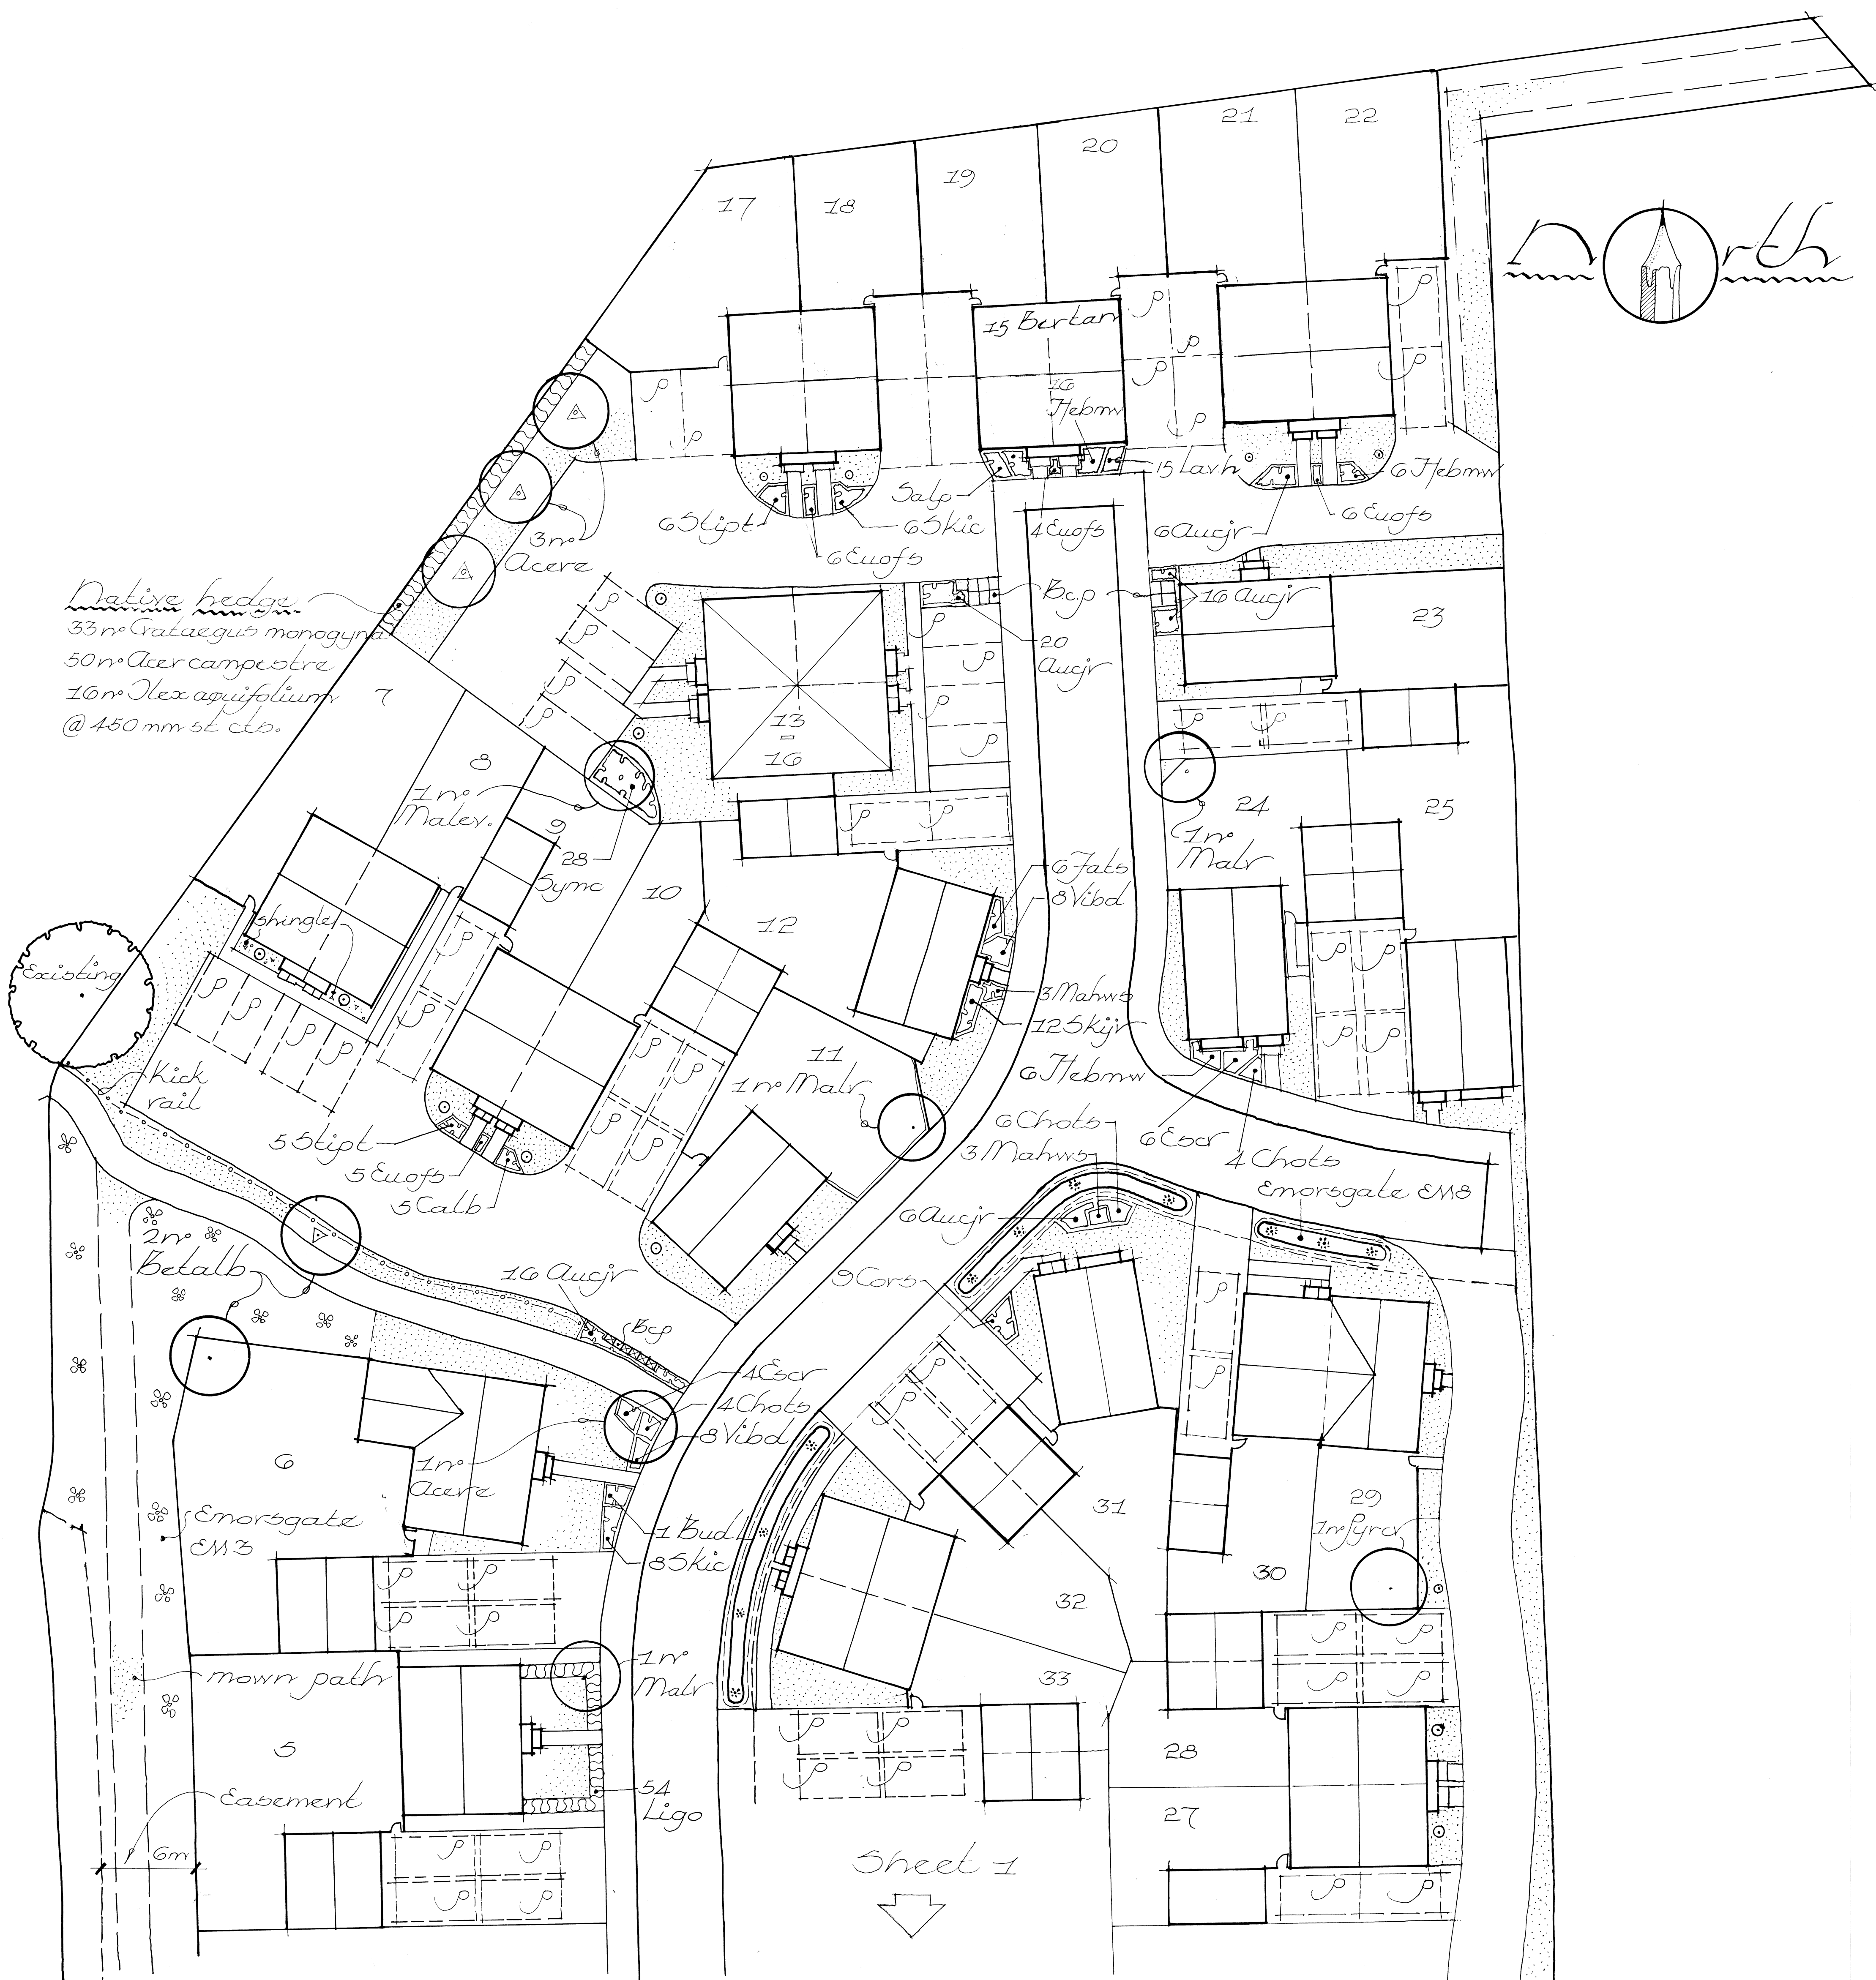

Ashwood Homes ~ Sunnydale Close, Surfleet

Landscape Proposals ~ 1:200@A1 ~ Sheet 2 of 2

Jan 2022 AH/SCS/LA3

rev. A~
 layout amended
 plots 17-22
 June 2022
 road re-aligned
 27-30 June 22 BW7