


Key

- Extent of Private Drive and Sewers to be constructed as part of this application
- SuDS feature to be constructed as part of this application
- Site Section Lines
- Extent of Private footpath connection to be constructed as part of this application
- + 3.34 Existing Site Levels
- 3.60 Proposed Site Levels
- FFL 3.93 Finished Floor Level of Buildings

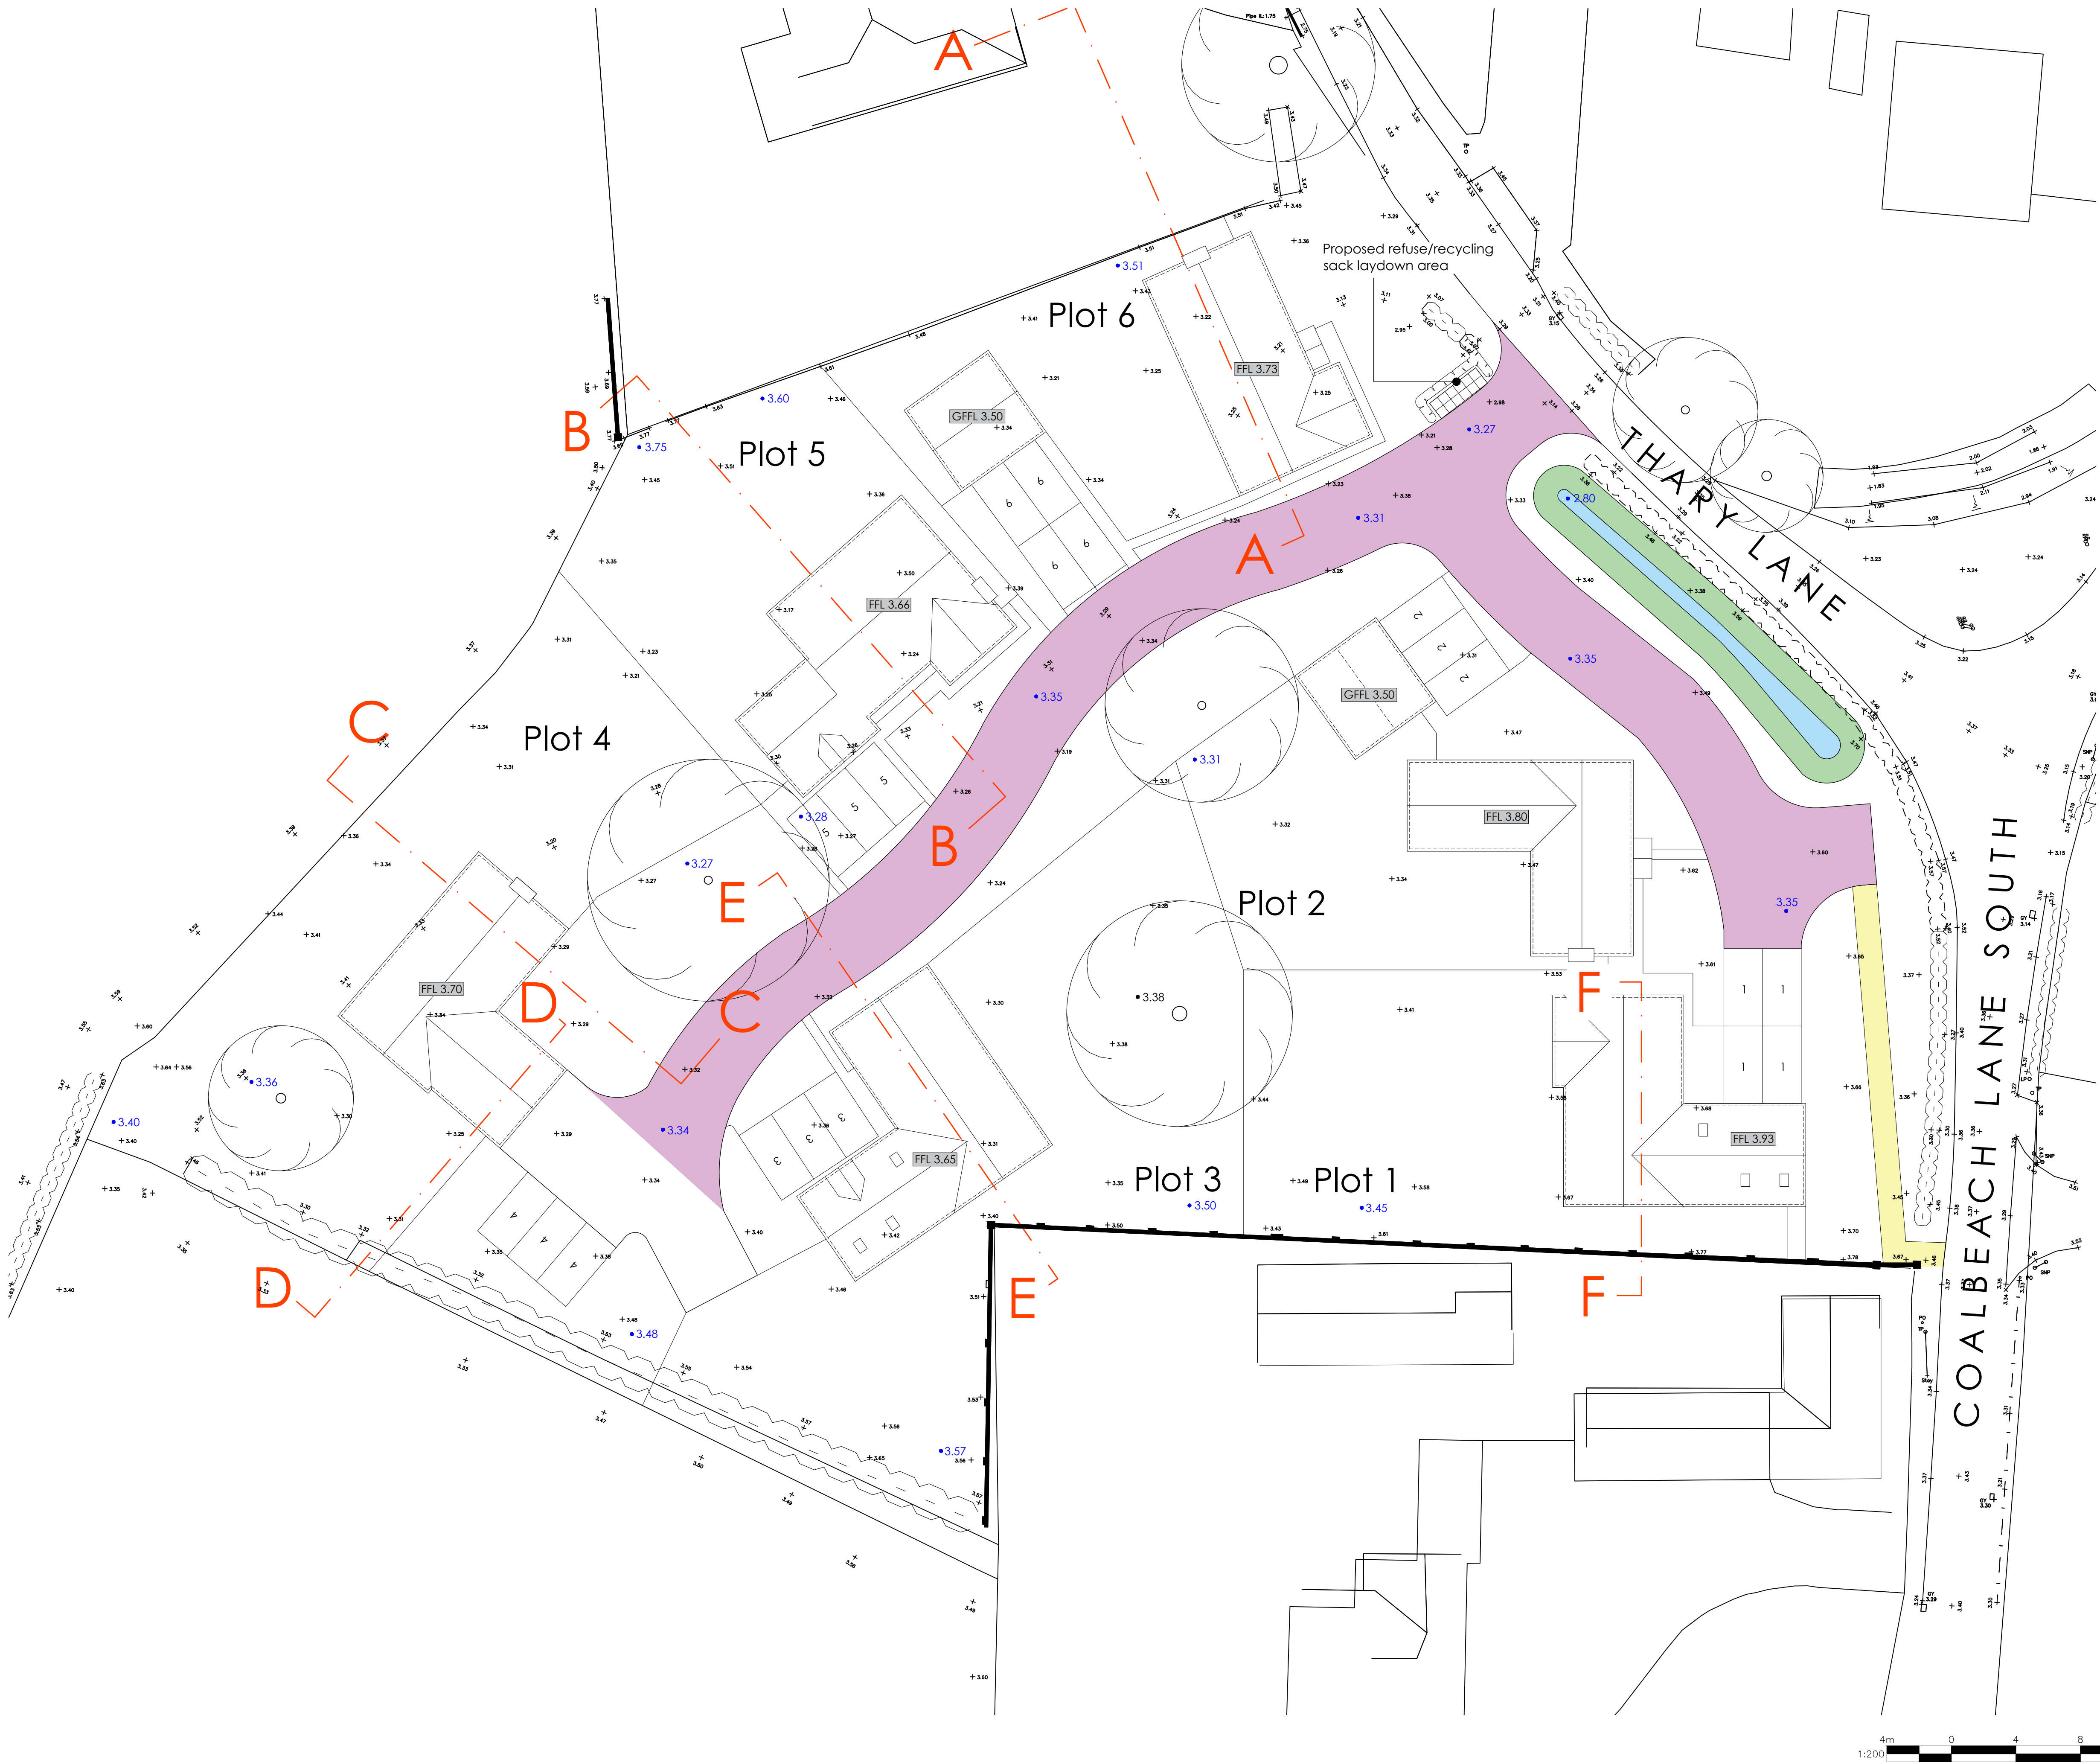

REVISION DATE DRAWN DESCRIPTION



KING'S LYNN INNOVATION CENTRE,
INNOVATION DRIVE, KING'S LYNN,
PE30 5BY
T: 01553 970033
E: design@studio11architecture.co.uk
W: www.studio11architecture.co.uk

CLIENT NNA Surfleet LTD
PROJECT Proposed residential development off Thary Lane, Surfleet
DRAWING Construction Site Layout

DRAWN OS	PROJECT DESIGNER AK	PROJECT DIRECTOR KB
DATE 18.09.2024	SCALE 1:200	PAPER SIZE A1

DRAWING NUMBER 524.CSL.01

4m 0 4 8 12
1:200