


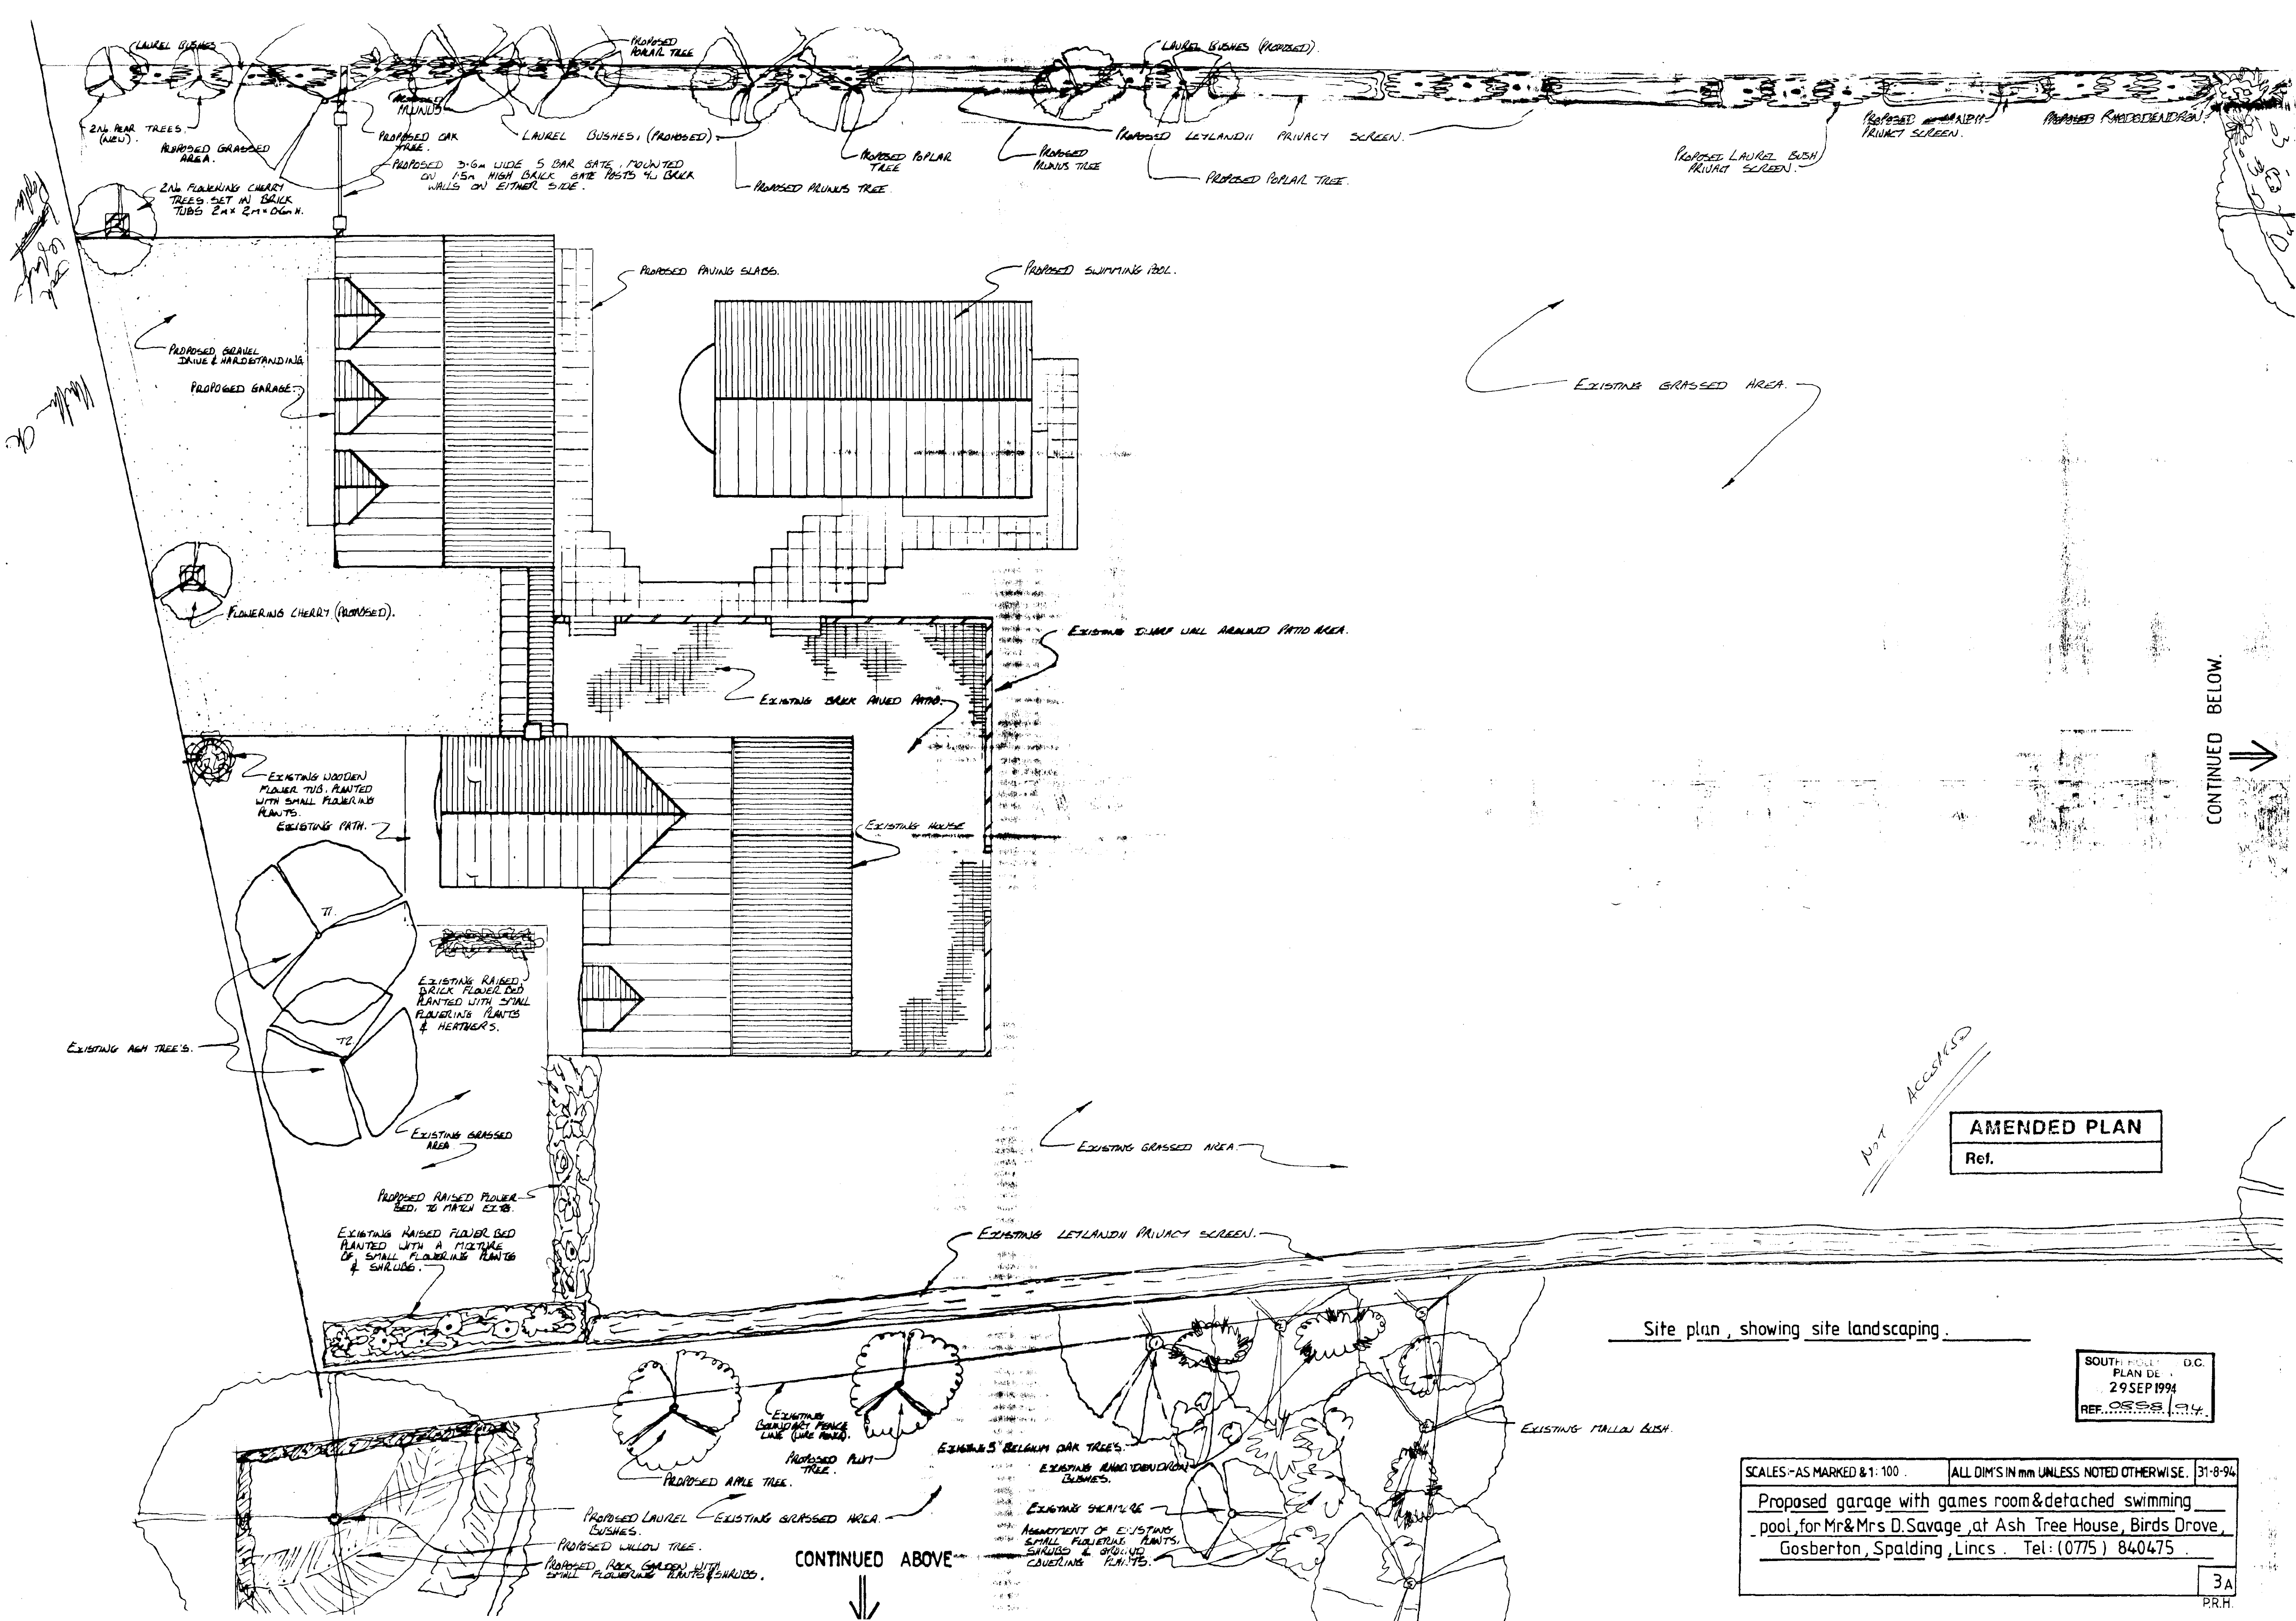


CONTINUED BELOW.

AMENDED PLAN
Ref.

Site plan, showing site landscaping.

SOUTH EAST D.C.
PLAN DE
29 SEP 1994
REF. 0858 194

SCALES - AS MARKED & 1:100. ALL DIM'S IN mm UNLESS NOTED OTHERWISE. 31-8-94
Proposed garage with games room & detached swimming pool, for Mr & Mrs D. Savage, at Ash Tree House, Birds Drove, Gosberton, Spalding, Lincs. Tel: (0775) 840475
3A
P.R.H.

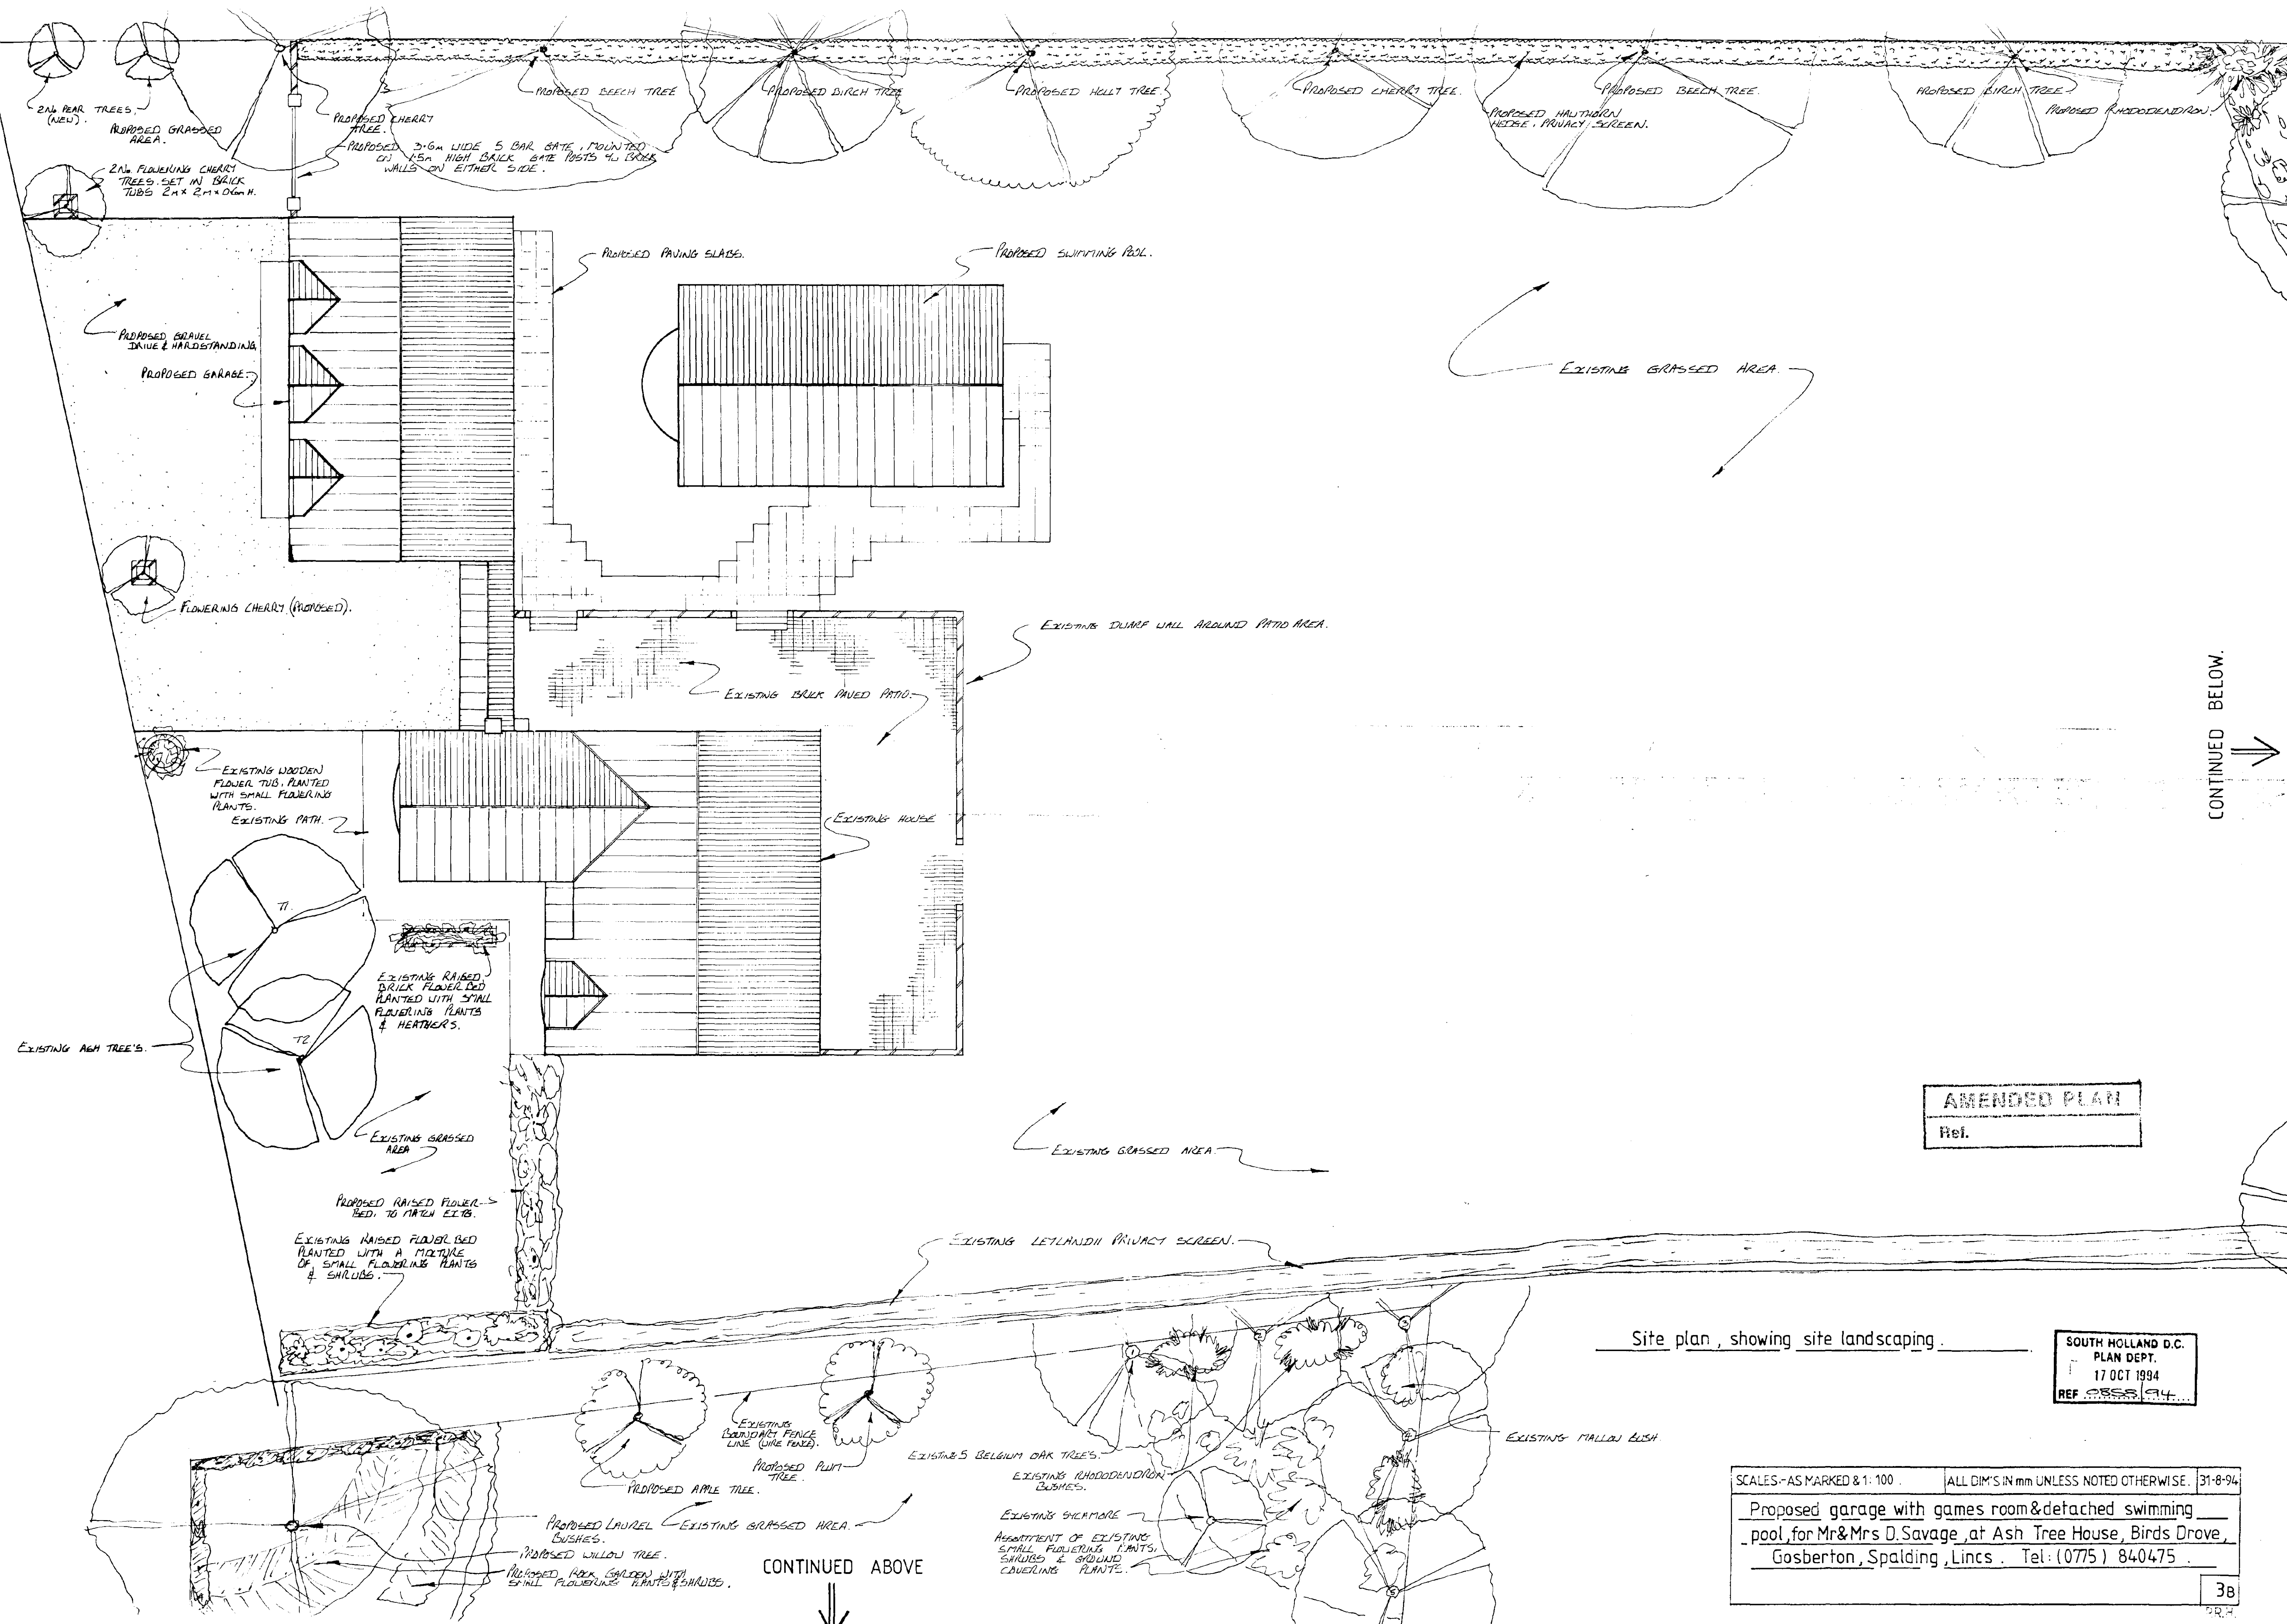

CONTINUED BELOW.

AMENDED PLAN
Ref.

Site plan, showing site landscaping.

SOUTH HOLLAND D.C.
PLAN DEPT.
17 OCT 1994
REF. 0888/24

SCALES:- AS MARKED & 1: 100 . ALL DIM'S IN mm UNLESS NOTED OTHERWISE. 31-8-94

Proposed garage with games room & detached swimming pool, for Mr & Mrs D. Savage, at Ash Tree House, Birds Drove, Gosberton, Spalding, Lincs. Tel: (0775) 840475.

3B

CONTINUED ABOVE