


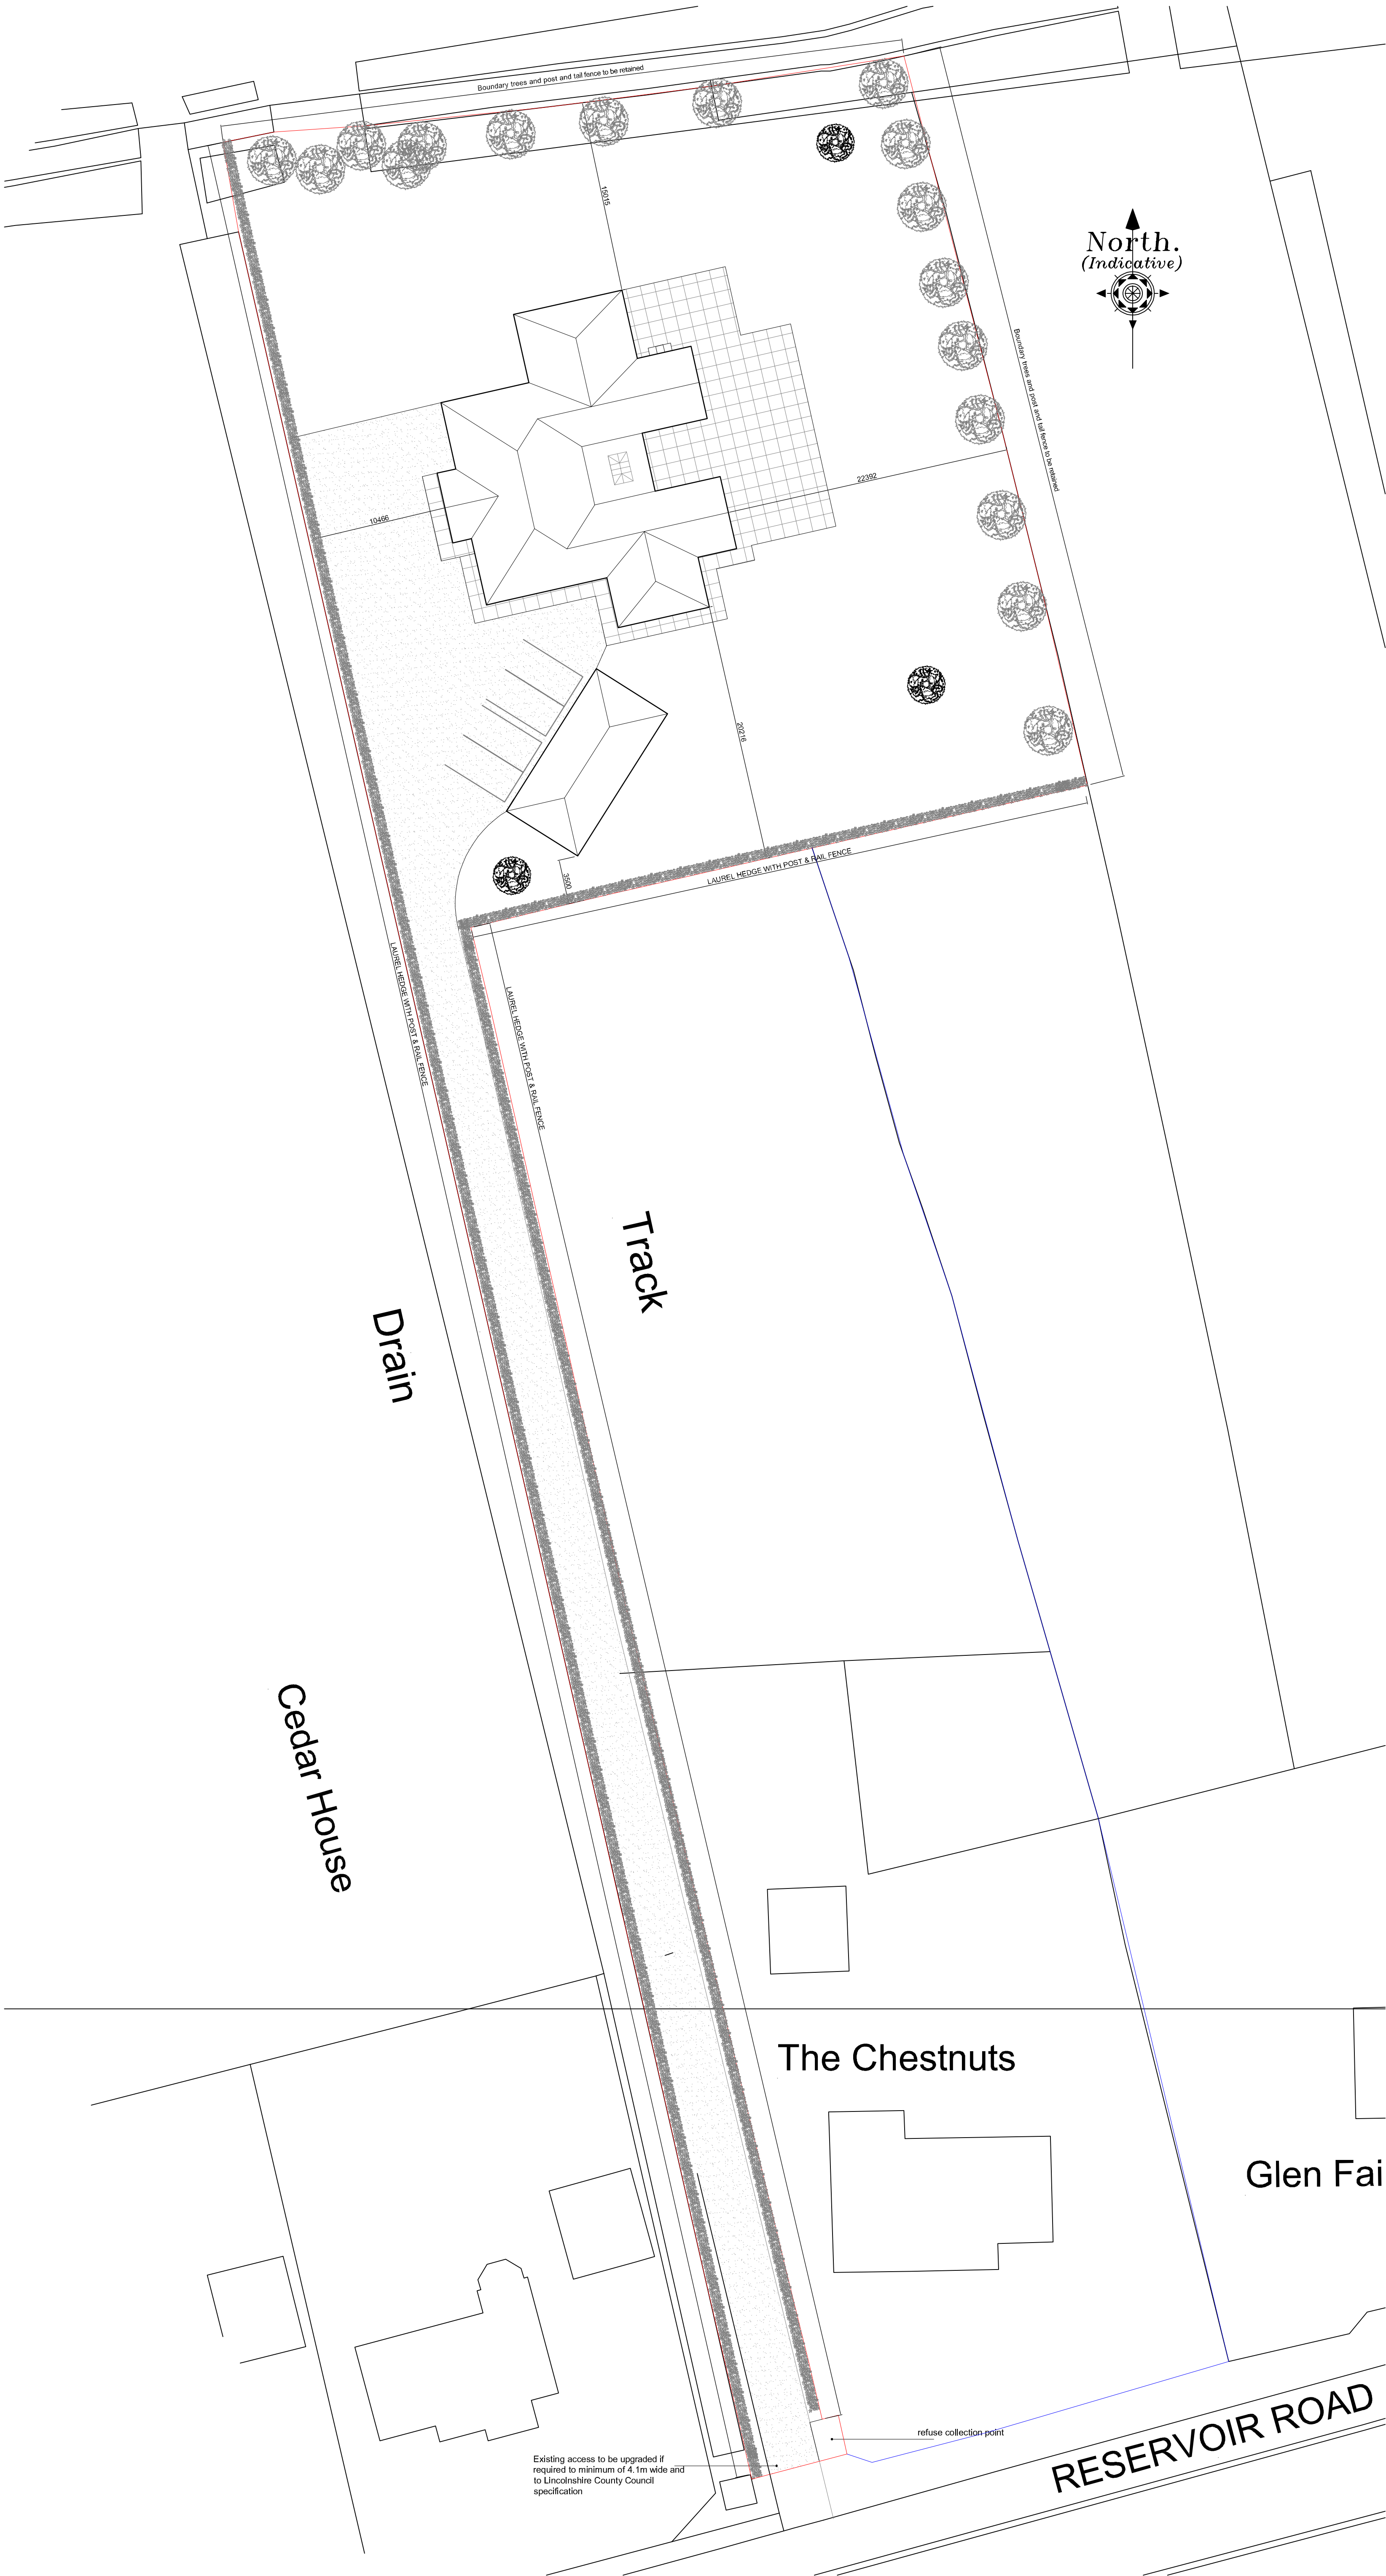

North.
(Indicative)

Drain

Track

Cedar House

The Chestnuts

Glen Fai

RESERVOIR ROAD

Existing access to be upgraded if required to minimum of 4.1m wide and to Lincolnshire County Council specification

refuse collection point

A Revision 16/11/24 Date: 0000 Drawn: Attachment to access note as per Lincolnshire Highways request

Client: Harry Brown

Project: Conversion of agricultural shed to a Dwelling

Drawing: Planning (Block plan)

Scale: 1:250 @ A1 Drawn: AWM Checked: TAC Date: 04/10/2023

Trevor A Clay RIBA Ltd, 14 Old Fendike Road, Weston Hills, Spalding, Lincs, PE126DD
01406 380027 07778 597975 trevor@tacarchitects.co.uk



22/621/PA/007A

www.tacarchitects.co.uk