



Front Elevation

Right Side Elevation


Rear Elevation

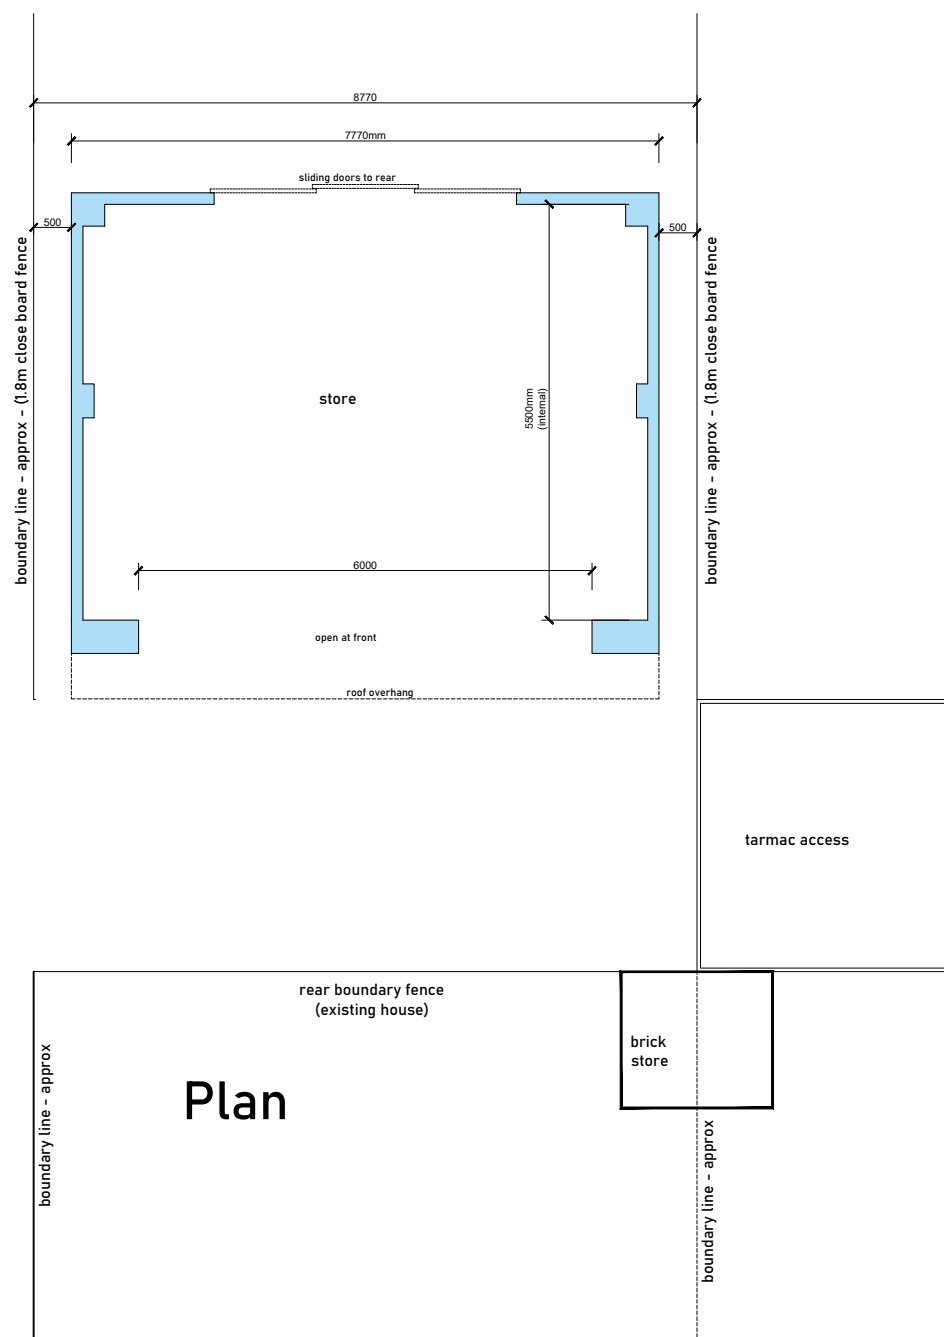


Plan

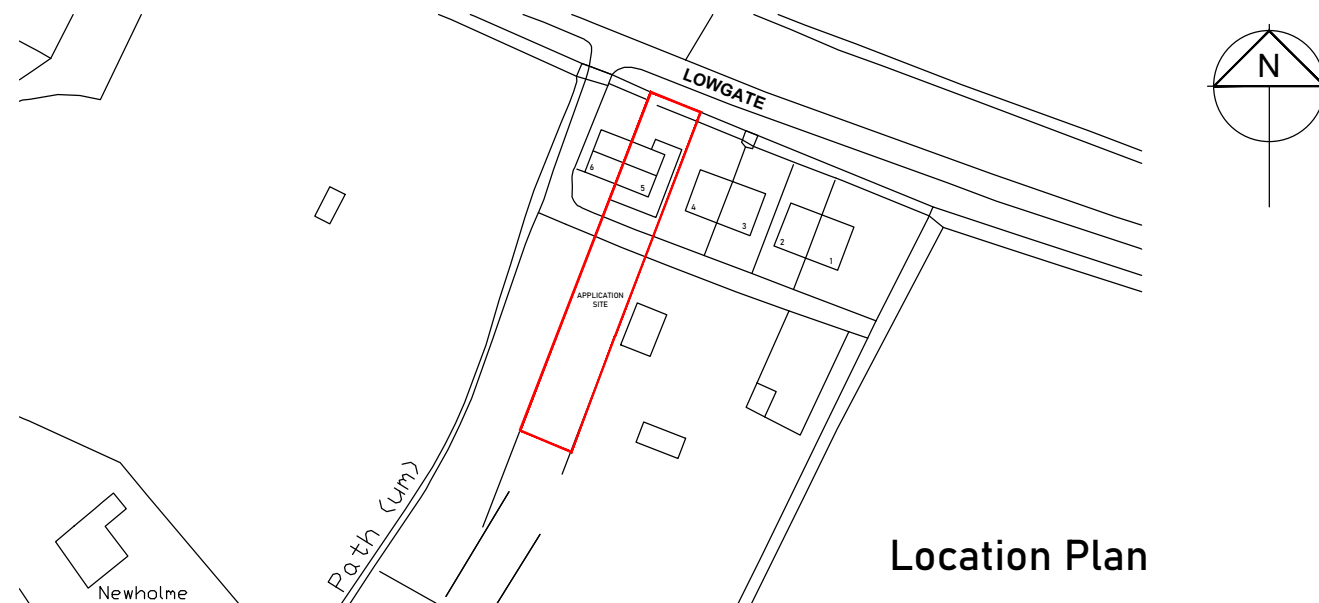

Location Plan

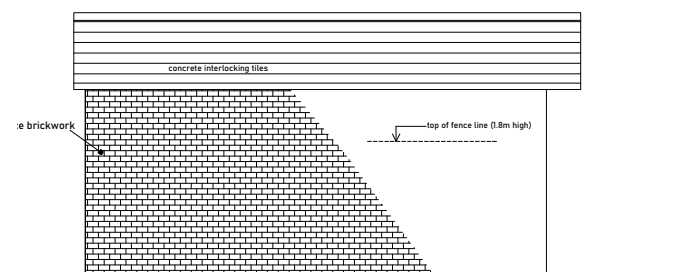

Left Side Elevations

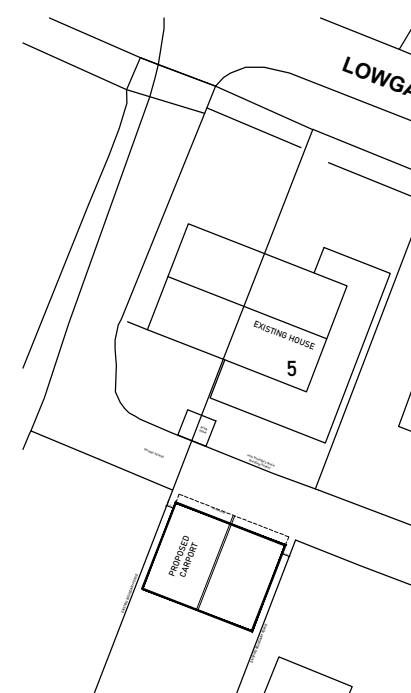

Block Plan

Rev B - Sizes amended (as discussed with Applicant/Planners) 18.9.24
Rev A - Sizes amended (as discussed with Applicant/Planners) 15.4.24

PLANNING DRAWING ONLY

Proposed Carport at Lowgate, Surfleet, Spalding, Lincs.

For: Mr & Mrs G Giessler

Planning Drawing

Oct 2023

1:100, 1:500, 1:1250 @A3

GG/PD/2023/01

Rev B