




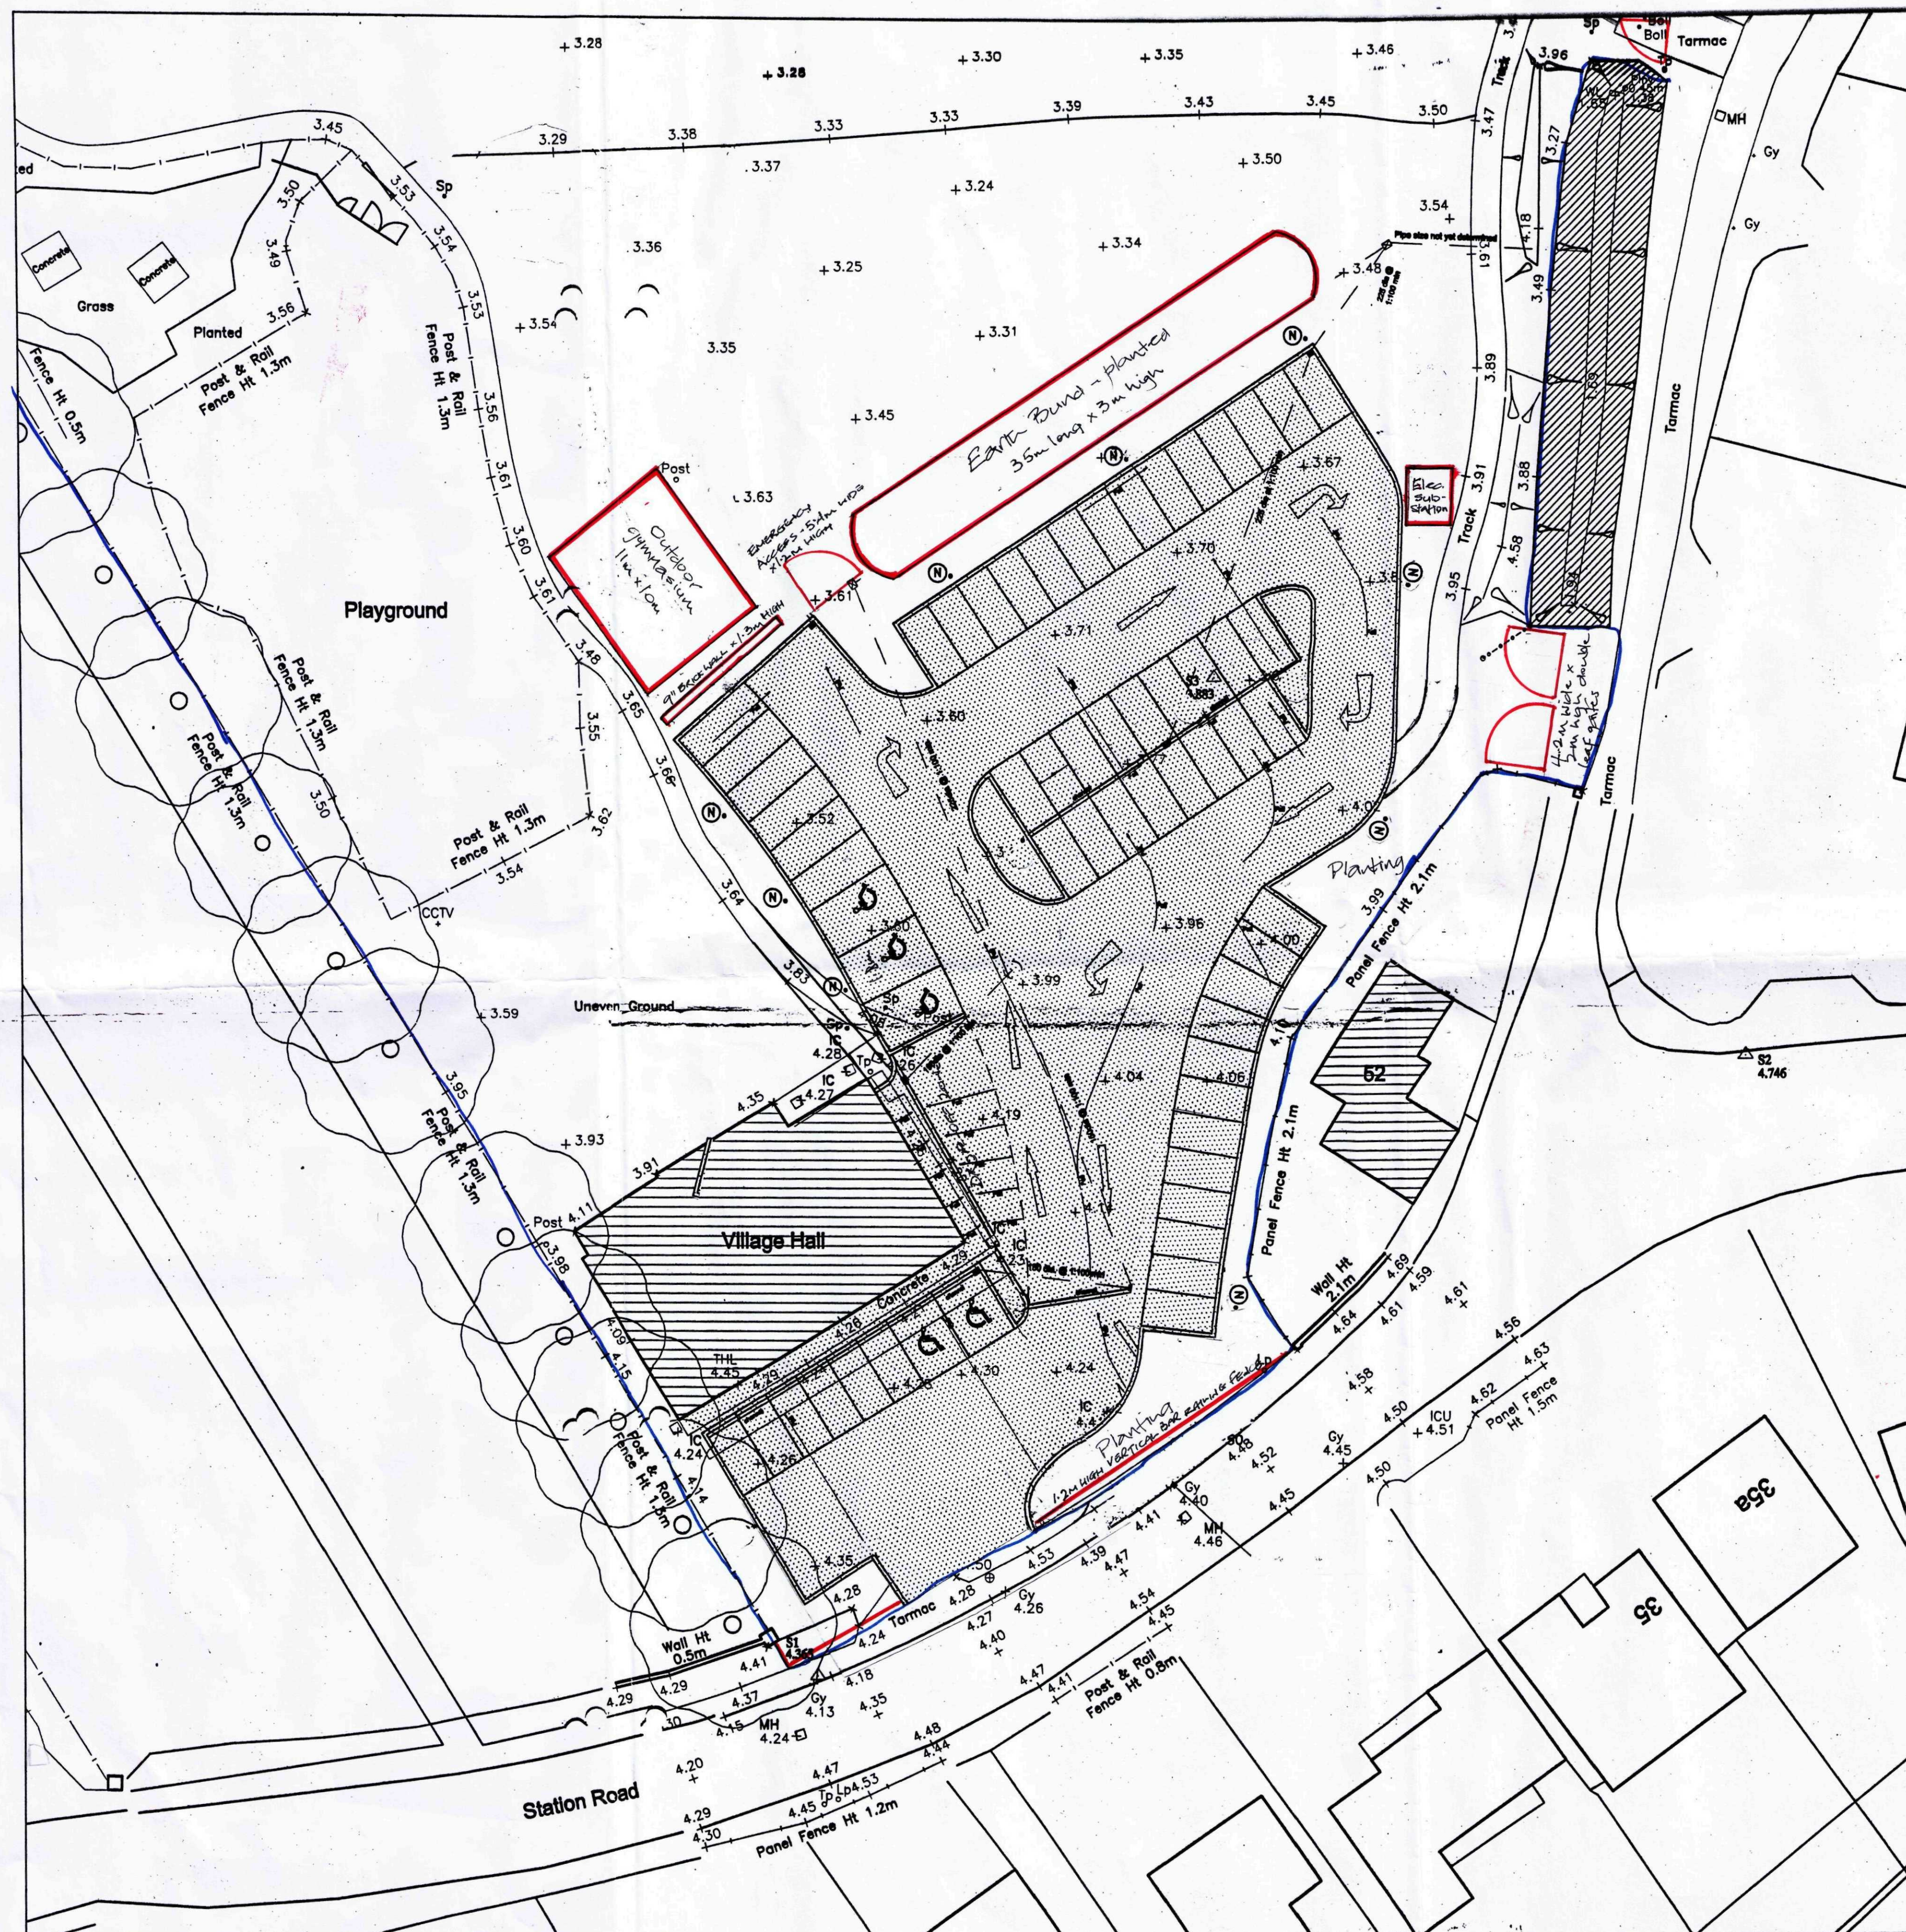

Site Layout Plan 1:250

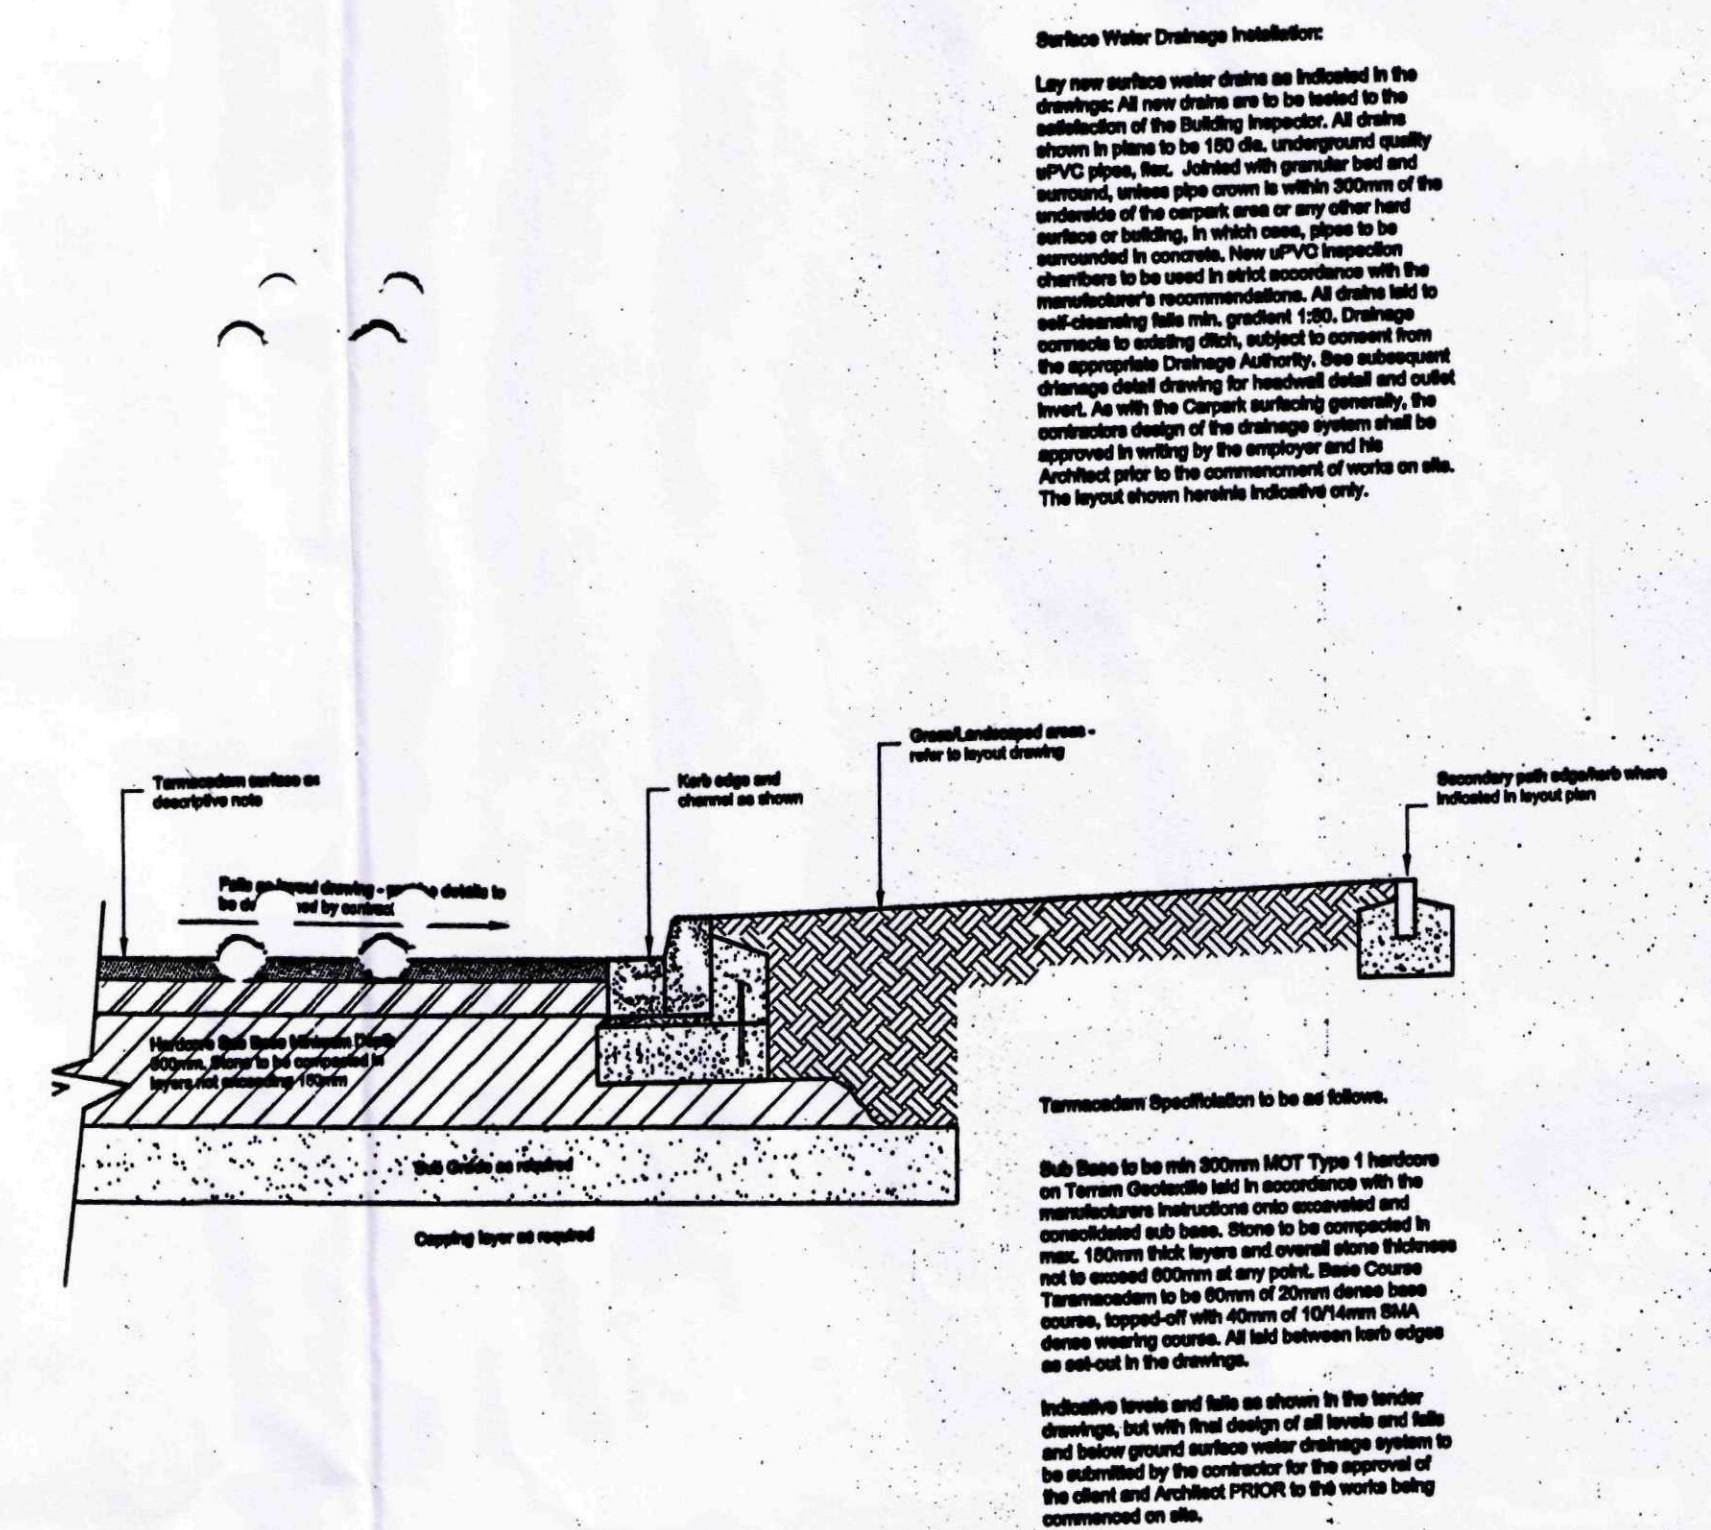

Tarmacadam/Kerb Detail 1:10

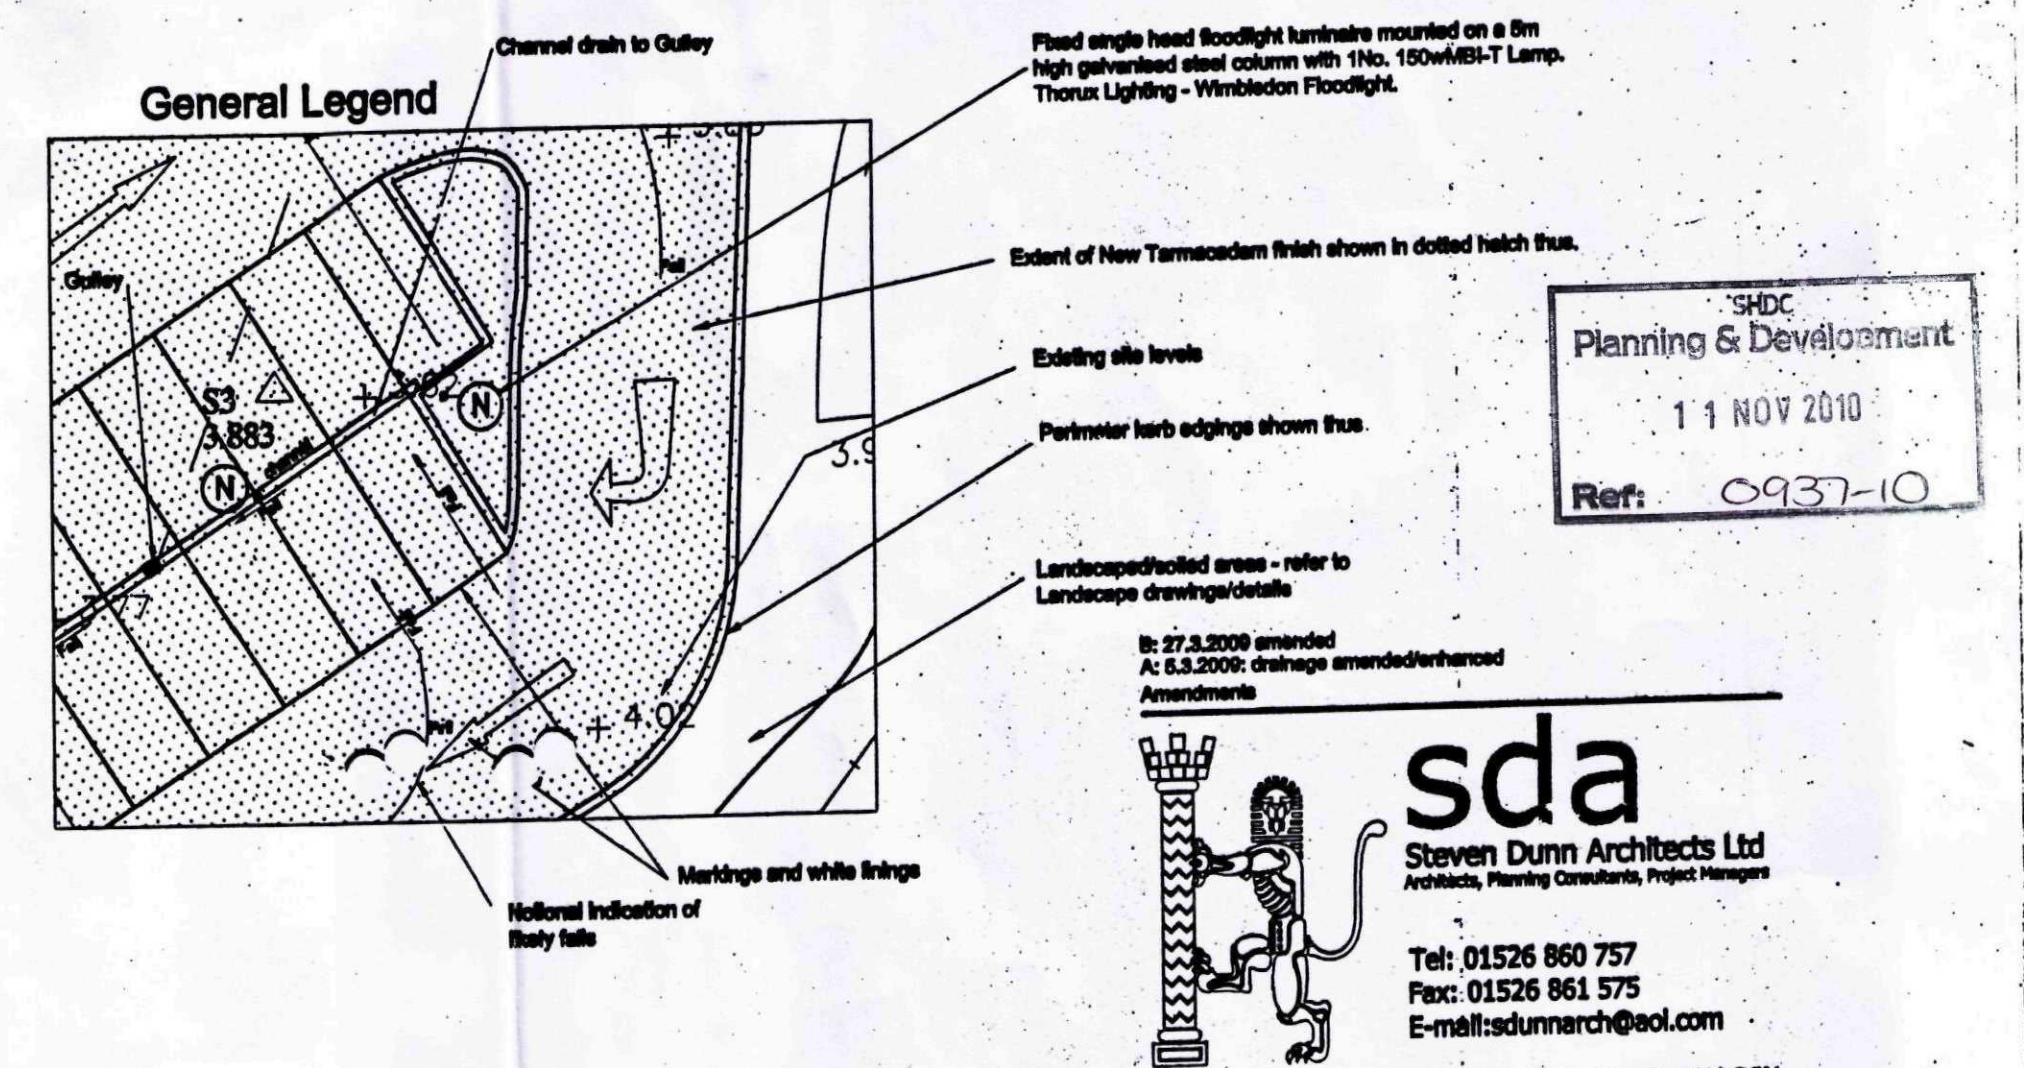

PROJECT DETAILS

Proposed Car Park Layout

CLIENT:
S.P.A.R.C.

DRAWING TITLE

General Arrangement of Proposal

DATE November 2008	DRAWN swd
SCALE 1:250@ A1 plot	DRAWN No. 1973/A1/05B

Copyright: This drawing and its contents are protected under the Copyright (Designs and Patents) Act 1988, and any person who copies, reproduces, or otherwise uses this drawing without the written consent of the Author, shall be liable to the Author for all damages and costs. All dimensions are to be checked on site prior to commencement of works. Any discrepancies must be brought to the attention of the Architect prior to commencement of works on site.