
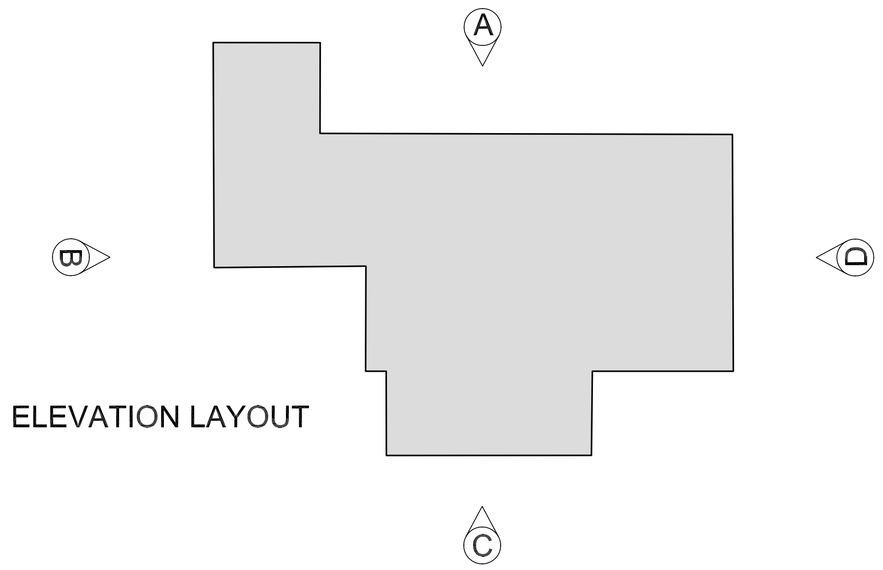


ELEVATION LAYOUT

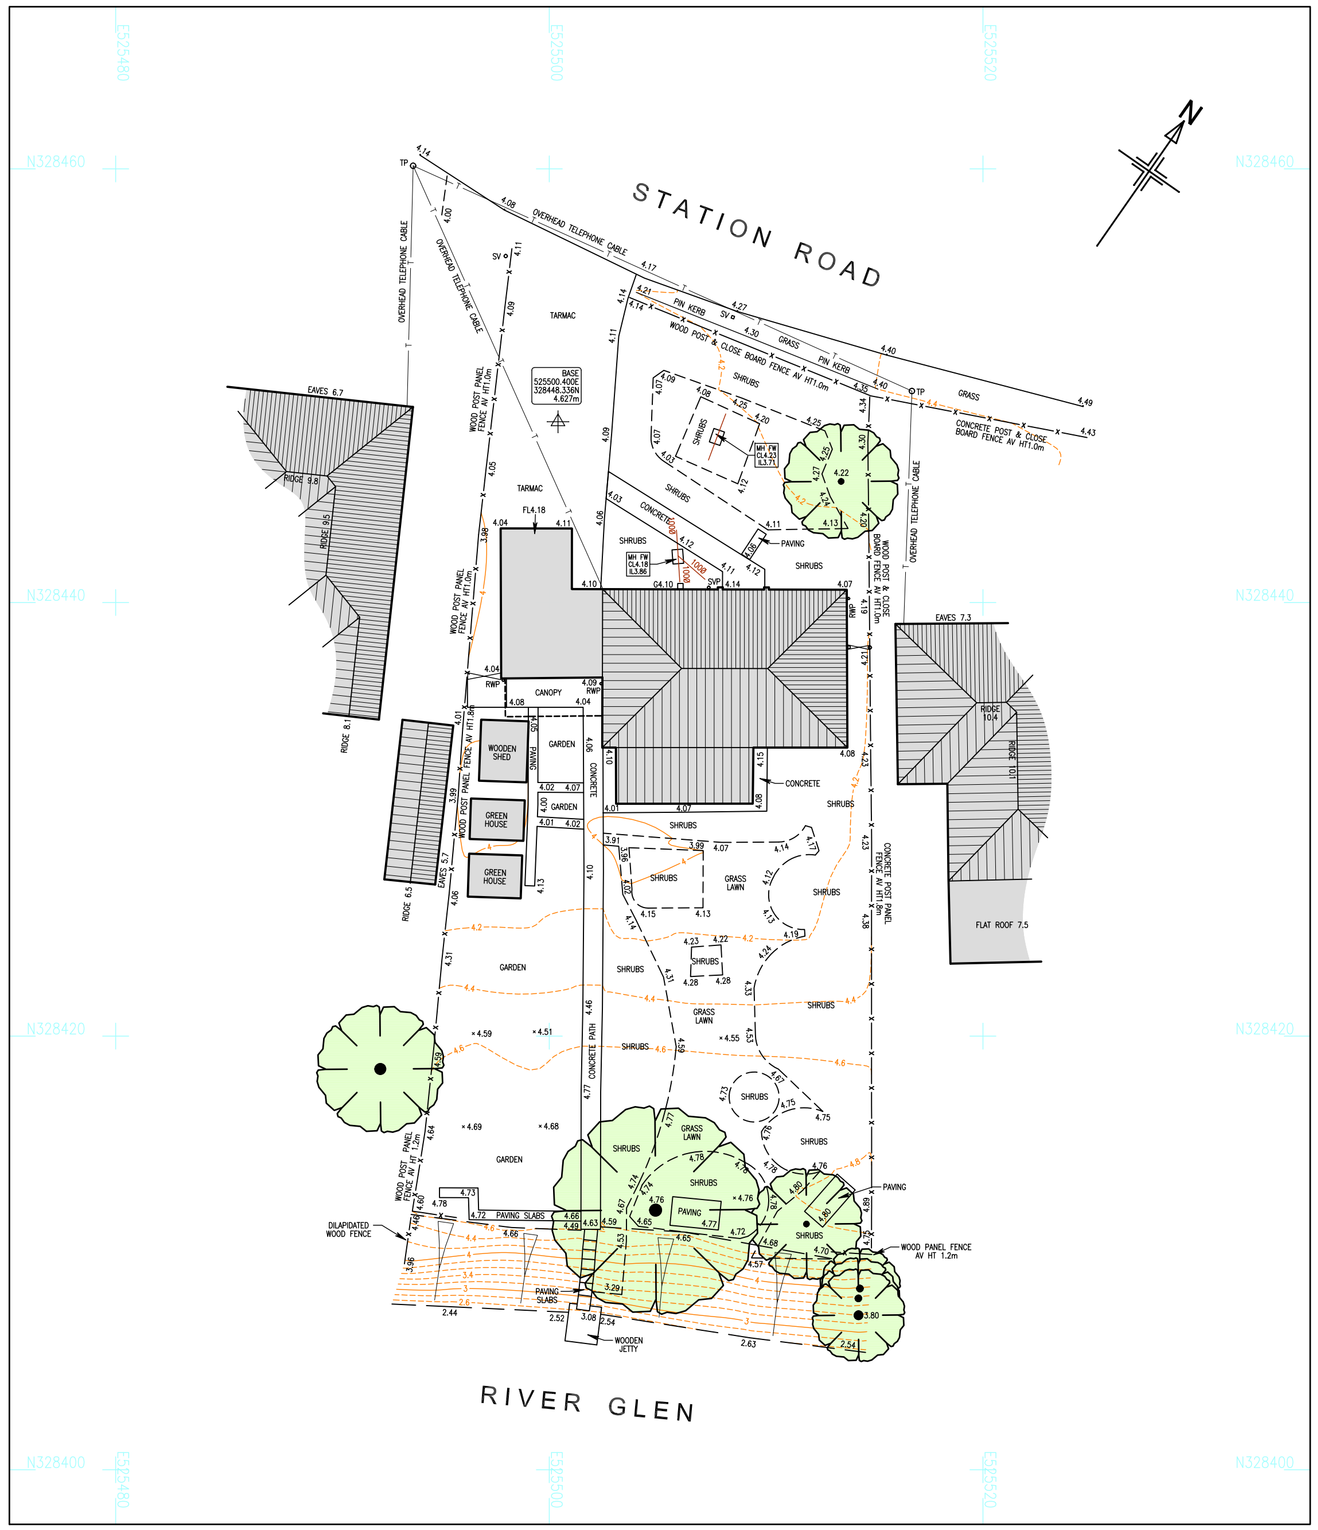

GRAPHIC SCALE 1:200


0m 5m 10m 15m

GRAPHIC SCALE 1:100


0m 2m 4m 6m 8m




OUTLINE ELEVATION A
Scale 1:100

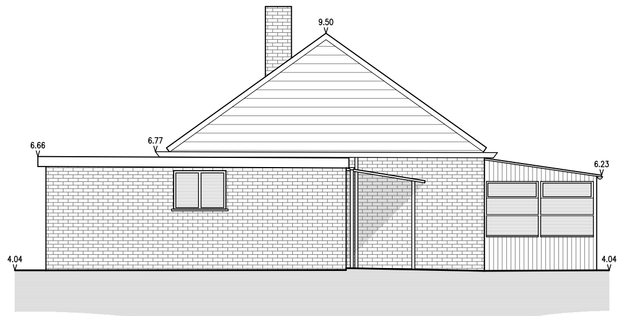

OUTLINE ELEVATION B
Scale 1:100

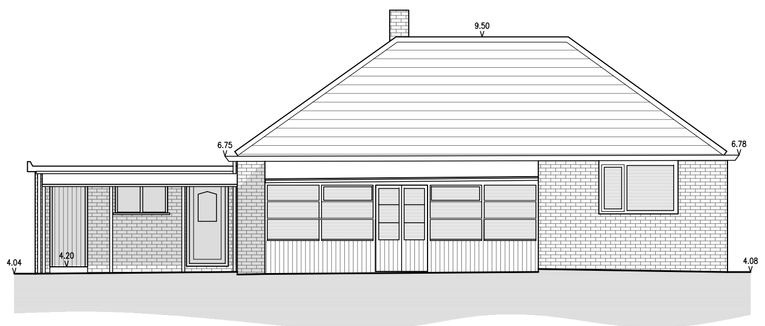

OUTLINE ELEVATION C
Scale 1:100

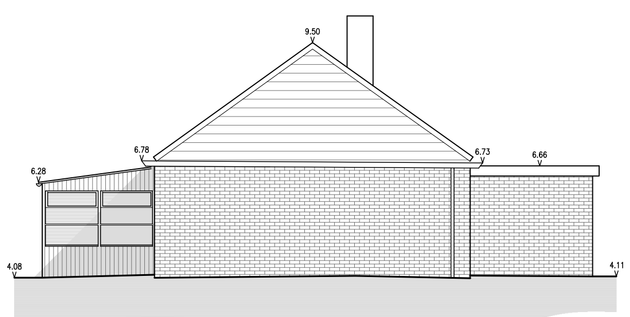

OUTLINE ELEVATION D
Scale 1:100

Survey Legend:

Bank Top/Bottom		Building / Building Overhang	
Boundary		Changes to Surface Finish :	
Canopy Line		Well Defined/Poorly Defined/Undefined eg. Conc Edge/Tarmac Edge/Track Edge	
Trunk Line			
Hedge			
Wall			
Fence		Overhead Electric / Telephone Cable	
Foul Water Sewer			
Surface Water Sewer		Drop Kerb / Kerb	

Borehole · Tree · Panoramic Photograph · Trial Pit · Survey Station

TC	Telecom Cover	BO	Bollard	CL	Cover Level	CATV	Cable TV
EL	Electric Cover	EP	Electric Post	ER	Earth Point	FFL	Floor Lvl
FH	Fire Hydrant	FP	Flag Pole	GA	Gas Cover	GP	Gate Post
G	Gully	IC	Inspection Cover	IL	Invert Level	KO	K'b Offlet
LP	Lamp Post	MH	ManHole	MP	Marker Post	PO	Post
RE	Rodding Eye	RWP	Rain Water Pipe	RS	Road Sign	SP	Sign Post
SPL	Sign Post Lit	SV	Stop Valve	TL	Traffic Light	TP	Teley'ph Pole
UTL	Unable to Lift	VP	Vent Pipe	WM	Water Meter	WO	Wash Out

Copyright Shire Surveys.
Shire Surveys grant an irrevocable royalty free license for use by the Client for any purpose related to the Purpose. Such license may not be transferred to a Third Party without the written agreement of Shire Surveys. The Client shall not remove any marking identifying Shire Surveys as the owner of the Copyright.

Notes:

1. Survey undertaken May 2016.
2. All manhole / chamber pipe sizes and inverts are estimations made from surface level only. Pipe inverts shown are outgoing pipe unless otherwise stated.
3. Whilst every effort has been made to locate all visible features it should be noted that at the time of survey some items may have been obscured and therefore not located.
4. Physical boundary features shown on this survey do not necessarily represent the legal boundaries.

All levels are orthometric heights relative to Ordnance Datum Newlyn measured by GPS and transformed from ETRS89 to OSGM02. Antenna phase centre offsets: Rinex=OS supplied, Site data=IGS

Survey orientated to suit existing building.
Transverse Mercator Projection scale factor applied to this survey = 1

Station Coordinates to OSGB36(02) National Grid

Stn	Easting	Northing	Elevation	Type
BASE	525500.400	328448.336	4.627	Temp

Rev.	Description	Date

Title:

TOPOGRAPHICAL AND
OUTLINE ELEVATION SURVEY

27 STATION ROAD
SURFLEET

Mr John Smith

Approved :		*Drawn :*	S.Garton
Date :	01.06.16	*Scale :*	As Shown
Digital file:	1604 Survey.dwg	*Original Size:*	A1
Drawing No.:	1604/001	*Rev:*	

shire surveys
Westfield Cottage, 7 Crowle Bank Road
Althorpe, North Lincolnshire, DN17 3HZ
Tel : 01724 783078
Email : office@shiresurveys.com