

EXISTING BUILDING

EXISTING BUILDING

ROOF CLADDING

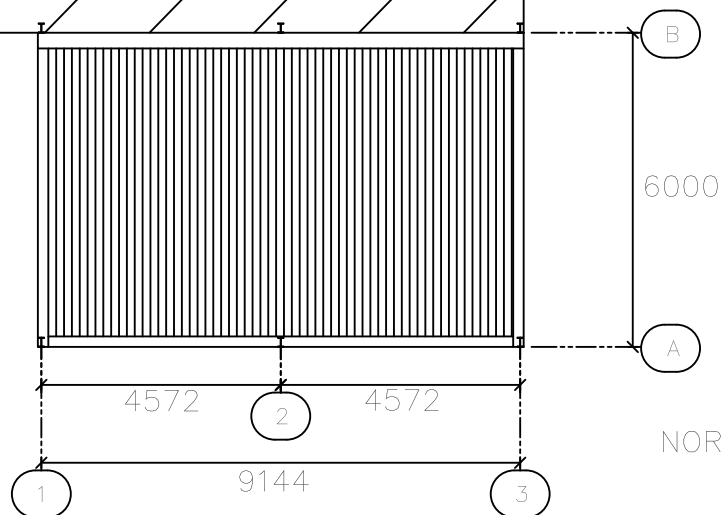
Natural colour(Light Grey) single skin cement fibre Cem6 roof sheets.

VERTICAL CLADDING

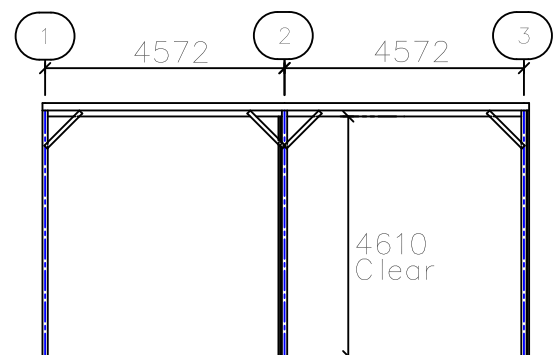
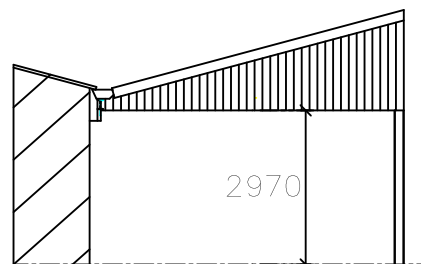
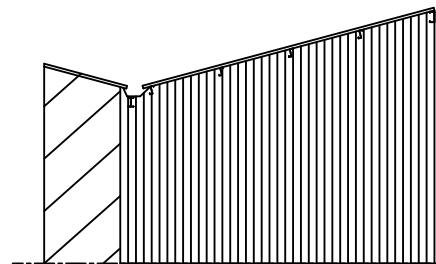
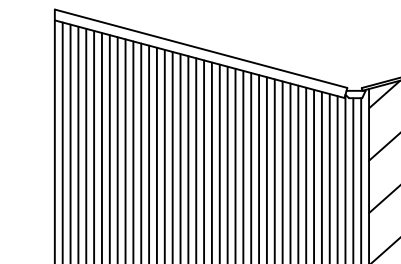
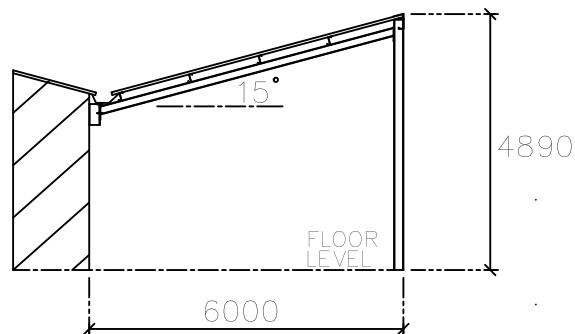
0.5mm plastic coated steel sheets in Goosewing Grey colour BS10A05.

RAINWATER GOODS

Galvanised steel valley gutter with 110mm PVC downpipes.

ROOF PLANFLOOR PLAN

NORTH

SIDE ELEVATION TO LINE AGABLE ELEVATION
TO LINE 1PARTITION ON GRID
LINE 2GABLE ELEVATION
TO LINE 3SECTION THROUGH

CLIENT Snaith Flowers Ltd	DRAWN	D.P.	15/10/20	B.Pope & Sons Ltd.				Church Farmyard Sempringham Sleaford, Lincs. NG34 0LU Tel: 01529 241493 Fax: 01529 241493 Email: sales@bpopeandsons.co.uk			
	CHECKED										
PROJECT Farm Machinery Store	GENERAL NOTES:			SCALE	JOB No	DWG No.		REV			
TITLE Ash House Farm Surfleet.PE11 4DB				1:100		BP/SF3					