
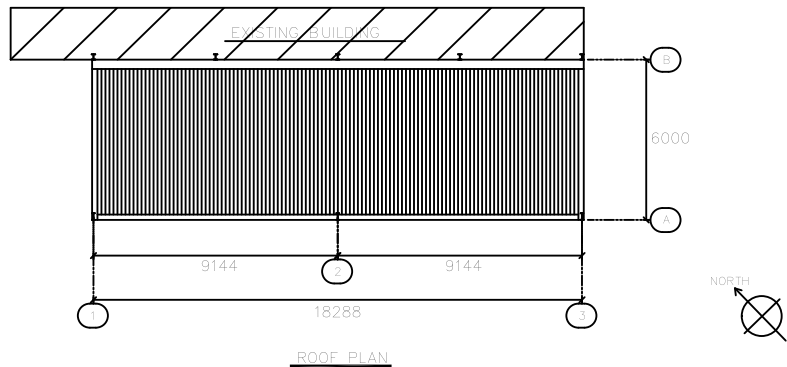


GABLE ELEVATION TO LINE 3

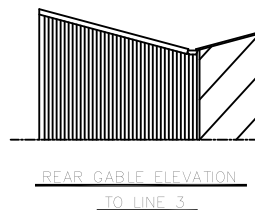

ROOF CLADDING

Natural colour (Light Grey) single skin cement fibre Cem6 roof sheets.

VERTICAL CLADDING

0.5mm plastic coated steel sheets in Goosewing Grey colour BS10A05

RAINWATER GOODS

Galvanised steel valley gutter with 110mm PVC downpipes.

					GENERAL NOTES:	CLIENT Snaith Flowers Ltd		DRAWN	D.P.	06/11/20	B. Pope & Sons Ltd. Church Farmyard Sempringham Sleaford, Lincs. NG34 0LU Tel: 01529 241493 Fax: 01529 241493 Email: sales@bpopeandsons.co.uk										
						PROJECT Farm Machinery Store		CHECKED							SCALE		JOB No		DWG No.		REV
						TITLE Ash House Farm, Surfleet, PE11 4DB									1:100		BP/SF3		A		
DETAILS	REV	BY	DATE	DETAILS																	
		A	D.P.	6/11/20	Building increased in length																